LEGEND

- ASPHALT ROAD PAVEMENT
- ASPHALT RIGHT OF WAY PAVEMENT
- CONCRETE KERB AND CHANNEL
- PAVEMENT LINE MARKING

DIAL BEFORE YOU DIG www.1100.com.au
The Essential First Step

WARNING
BEWARE OF UNDERGROUND SERVICES
THE LOCATION OF EXISTING UNDERGROUND SERVICES ARE APPROXIMATE ONLY AND THEIR EXACT POSITION SHOULD BE PROVEN ON SITE. NO GUARANTEE IS GIVEN THAT ALL EXISTING SERVICES ARE SHOWN.

CONTINUED ON SHEET 12

GENERAL LAYOUT PLAN

4 2 0 4 8
1:200 @ A1
1:400 @ A3

VER	DESCRIPTION	DATE
00	COMMUNITY CONSULTATION PLAN	02-06-2022

CONSULTANT ENGINEER
PROCIVIL CONSULTING ENGINEERING
Specialist Civil Engineering Design Consultants
Commitment | Communication | Collaboration

PROCIVIL CONSULTING PTY LTD
ABN 51 759 386 092
SUITE 20, 45-51 RINGWOOD ST, RINGWOOD VIC 3134
PO BOX 164, RINGWOOD VIC 3134
P: (03) 8644 6834
E: info@procivil.com.au
www.procivil.com.au

CIVIL ENGINEERING DESIGN: RACHAEL MURRAY
TECHNICAL PEER REVIEW: KURT CHAMBERLAIN
REGISTERED & CHARTERED PROFESSIONAL ENGINEER: CHRIS PROCTOR

ORIENTATION: OR AS SHOWN
ORIGINAL SCALE & SHEET SIZE: AS SHOWN @ A1
HEIGHT DATUM: AHD
COORDINATE DATUM: MGA 94 ZONE 55
SURVEY DATE: N/A
AERIAL IMAGE DATE: 28-11-2021
LOCAL GOVERNMENT AREA: SHIRE OF CARDINIA
CLIENT: Cardinia
CLIENT PROJECT MANAGER / CONTACT: SHARAD KUMAR | CARDINIA SHIRE COUNCIL

COMMUNITY CONSULTATION PLAN

ROAD AND DRAINAGE RECONSTRUCTION WORKS

HILLSIDE - DORCHESTER CATCHMENT, COCKATOO

GENERAL LAYOUT PLAN

PROJECT No.: PC22007C
SHEET No.: 09 OF 16
VERSION: 00
DWG No.: PC22007C -09 - 00

LEGEND

- ASPHALT ROAD PAVEMENT
- ASPHALT RIGHT OF WAY PAVEMENT
- CONCRETE KERB AND CHANNEL
- PAVEMENT LINE MARKING

DIAL BEFORE YOU DIG www.1100.com.au
The Essential First Step

WARNING
BEWARE OF UNDERGROUND SERVICES
THE LOCATION OF EXISTING UNDERGROUND SERVICES ARE APPROXIMATE ONLY AND THEIR EXACT POSITION SHOULD BE PROVEN ON SITE. NO GUARANTEE IS GIVEN THAT ALL EXISTING SERVICES ARE SHOWN.

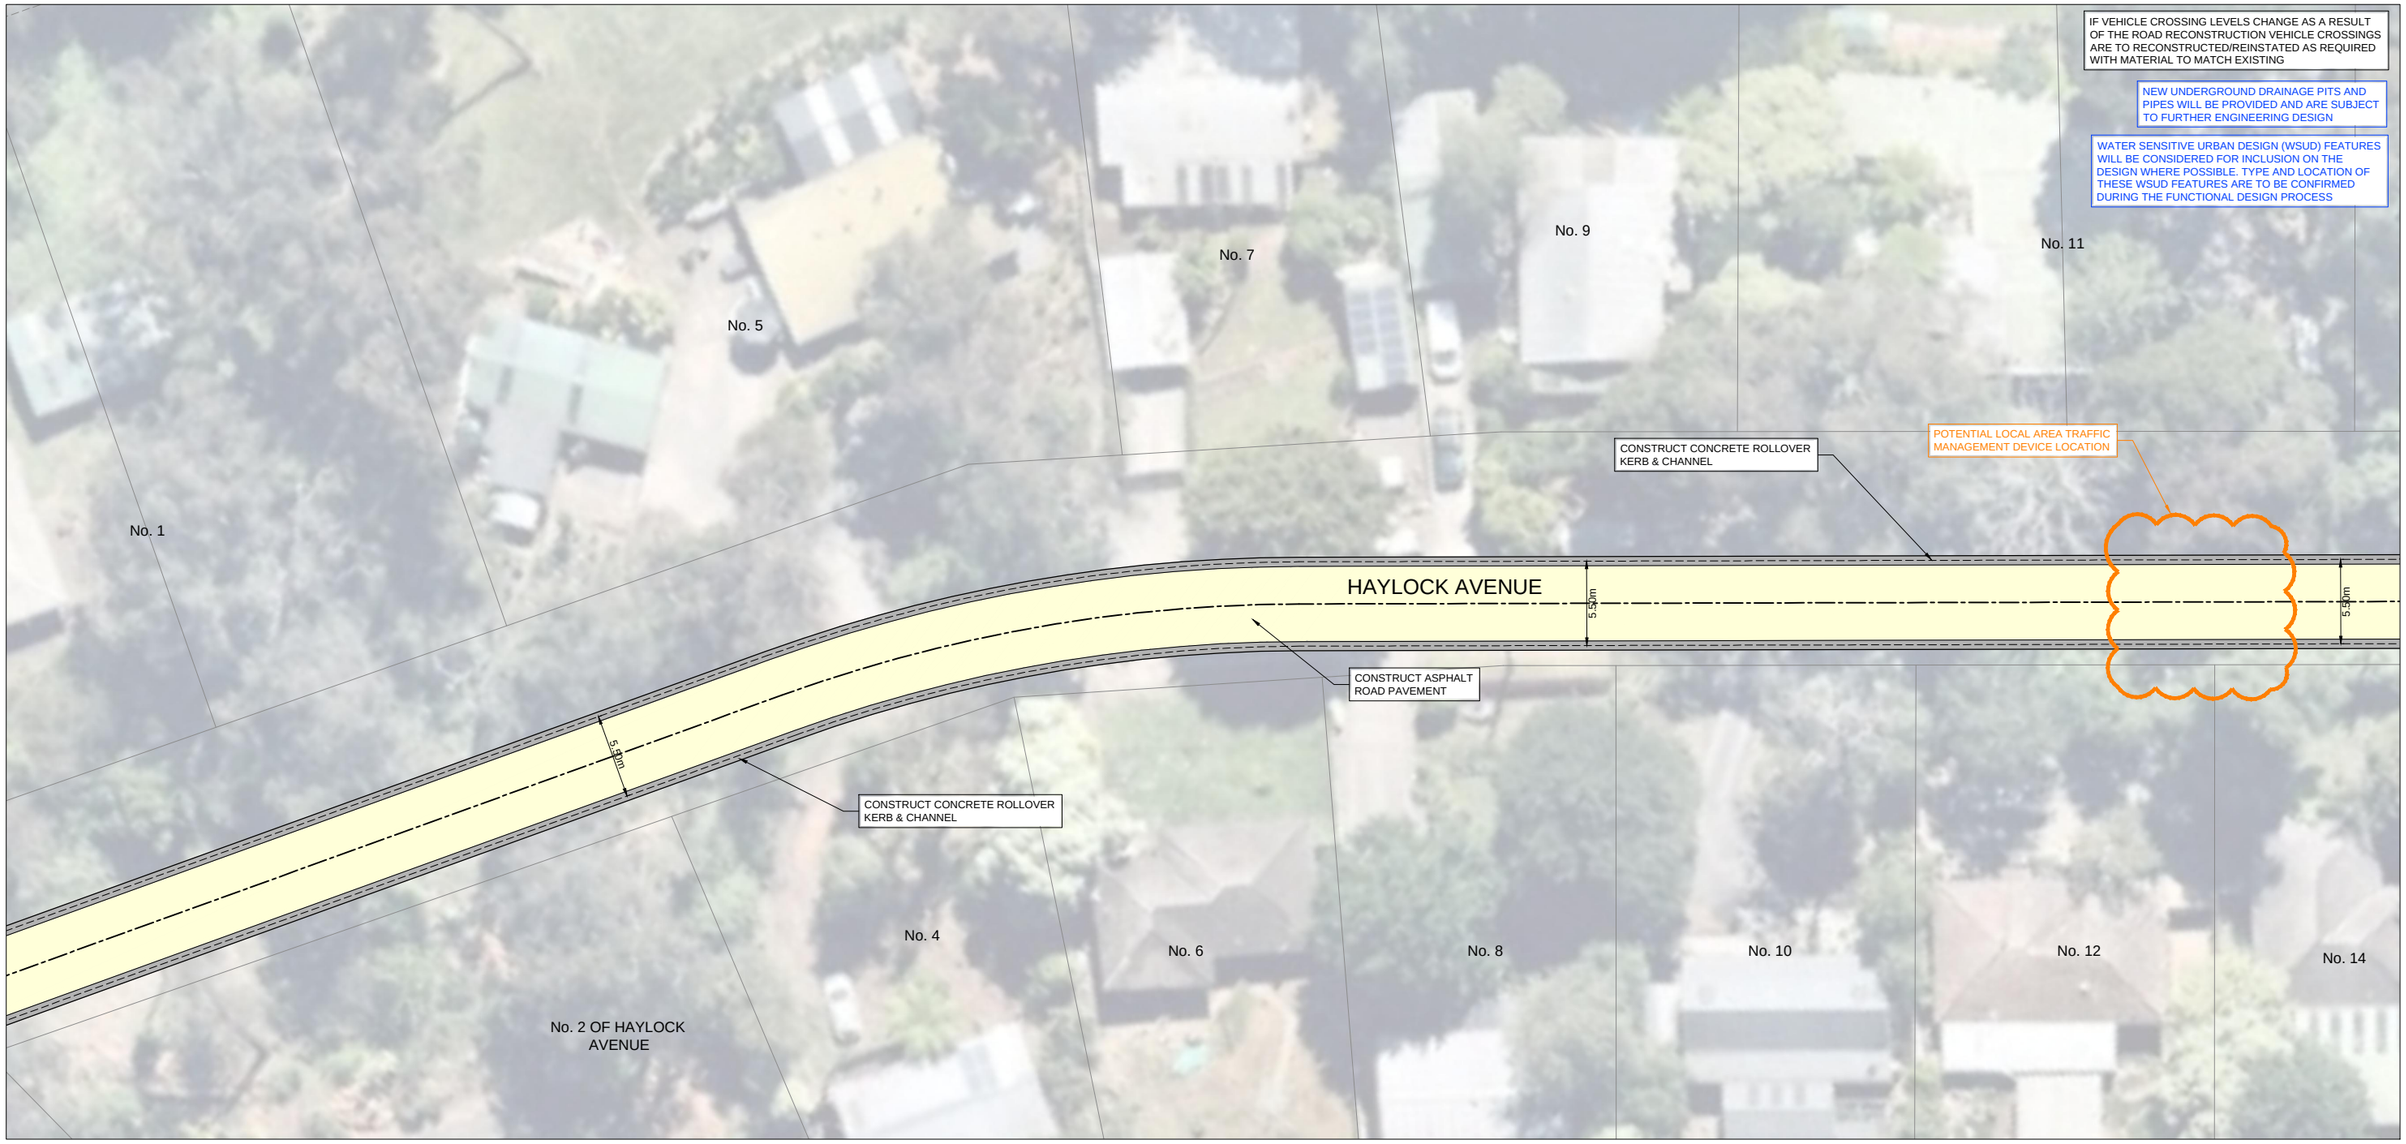

GENERAL LAYOUT PLAN

4 2 0 4 8
1:200 @ A1
1:400 @ A3

VER	DESCRIPTION	DATE
00	COMMUNITY CONSULTATION PLAN	02-06-2022

CONSULTANT ENGINEER
PROCIVIL CONSULTING ENGINEERING
Specialist Civil Engineering Design Consultants
Commitment | Communication | Collaboration

PROCIVIL CONSULTING PTY LTD
ABN 51 759 386 092
SUITE 20, 45-51 RINGWOOD ST, RINGWOOD VIC 3134
PO BOX 164, RINGWOOD VIC 3134
P: (03) 8644 6834
E: info@procivil.com.au
www.procivil.com.au

CIVIL ENGINEERING DESIGN: RACHAEL MURRAY
TECHNICAL PEER REVIEW: KURT CHAMBERLAIN
REGISTERED & CHARTERED PROFESSIONAL ENGINEER: CHRIS PROCTOR

ORIENTATION: OR AS SHOWN

ORIGINAL SCALE & SHEET SIZE: AS SHOWN @ A1
HEIGHT DATUM: AHD
COORDINATE DATUM: MGA 94 ZONE 55
SURVEY DATE: N/A
AERIAL IMAGE DATE: 28-11-2021

LOCAL GOVERNMENT AREA: SHIRE OF CARDINIA
CLIENT: Cardinia
CLIENT PROJECT MANAGER / CONTACT: SHARAD KUMAR | CARDINIA SHIRE COUNCIL

COMMUNITY CONSULTATION PLAN

ROAD AND DRAINAGE RECONSTRUCTION WORKS

HILLSIDE - DORCHESTER CATCHMENT, COCKATOO

GENERAL LAYOUT PLAN

PROJECT No. PC22007C
SHEET No. 10 OF 16
VERSION 00
DWG No. PC22007C -10 - 00

LEGEND

- ASPHALT ROAD PAVEMENT
- ASPHALT RIGHT OF WAY PAVEMENT
- CONCRETE KERB AND CHANNEL
- PAVEMENT LINE MARKING

DIAL BEFORE YOU DIG www.1100.com.au
The Essential First Step

WARNING
BEWARE OF UNDERGROUND SERVICES
THE LOCATION OF EXISTING UNDERGROUND SERVICES ARE APPROXIMATE ONLY AND THEIR EXACT POSITION SHOULD BE PROVEN ON SITE. NO GUARANTEE IS GIVEN THAT ALL EXISTING SERVICES ARE SHOWN.

CONTINUED ON SHEET 12

CONTINUED ON SHEET 10

GENERAL LAYOUT PLAN

4 2 0 4 8
1:200 @ A1
1:400 @ A3

VER	DESCRIPTION	DATE
00	COMMUNITY CONSULTATION PLAN	02-06-2022

CONSULTANT ENGINEER
PROCIVIL CONSULTING ENGINEERING
Specialist Civil Engineering Design Consultants
Commitment | Communication | Collaboration

PROCIVIL CONSULTING PTY LTD
ABN 51 759 386 092
SUITE 20, 45-51 RINGWOOD ST, RINGWOOD VIC 3134
PO BOX 164, RINGWOOD VIC 3134
P: (03) 8644 6834
E: info@procivil.com.au
www.procivil.com.au

CIVIL ENGINEERING DESIGN	TECHNICAL PEER REVIEW
RACHAEL MURRAY	KURT CHAMBERLAIN

REGISTERED & CHARTERED PROFESSIONAL ENGINEER: CHRIS PROCTOR

ORIENTATION: OR AS SHOWN

ORIGINAL SCALE & SHEET SIZE	AS SHOWN @ A1
HEIGHT DATUM	AHD
COORDINATE DATUM	MGA 94 ZONE 55
SURVEY DATE	N/A
AERIAL IMAGE DATE	28-11-2021

LOCAL GOVERNMENT AREA: SHIRE OF CARDINIA
CLIENT: Cardinia
CLIENT PROJECT MANAGER / CONTACT: SHARAD KUMAR | CARDINIA SHIRE COUNCIL

COMMUNITY CONSULTATION PLAN
ROAD AND DRAINAGE RECONSTRUCTION WORKS
HILLSIDE - DORCHESTER CATCHMENT, COCKATOO

GENERAL LAYOUT PLAN

PROJECT No.	PC22007C
SHEET No.	11 OF 16
VERSION	00
DWG No.	PC22007C -11 - 00

LEGEND

- ASPHALT ROAD PAVEMENT
- ASPHALT RIGHT OF WAY PAVEMENT
- CONCRETE KERB AND CHANNEL
- PAVEMENT LINE MARKING

DIAL BEFORE YOU DIG www.1100.com.au
The Essential First Step

WARNING
BEWARE OF UNDERGROUND SERVICES
THE LOCATION OF EXISTING UNDERGROUND SERVICES ARE APPROXIMATE ONLY AND THEIR EXACT POSITION SHOULD BE PROVEN ON SITE. NO GUARANTEE IS GIVEN THAT ALL EXISTING SERVICES ARE SHOWN.

CONTINUED ON SHEET 11

CONTINUED ON SHEET 08

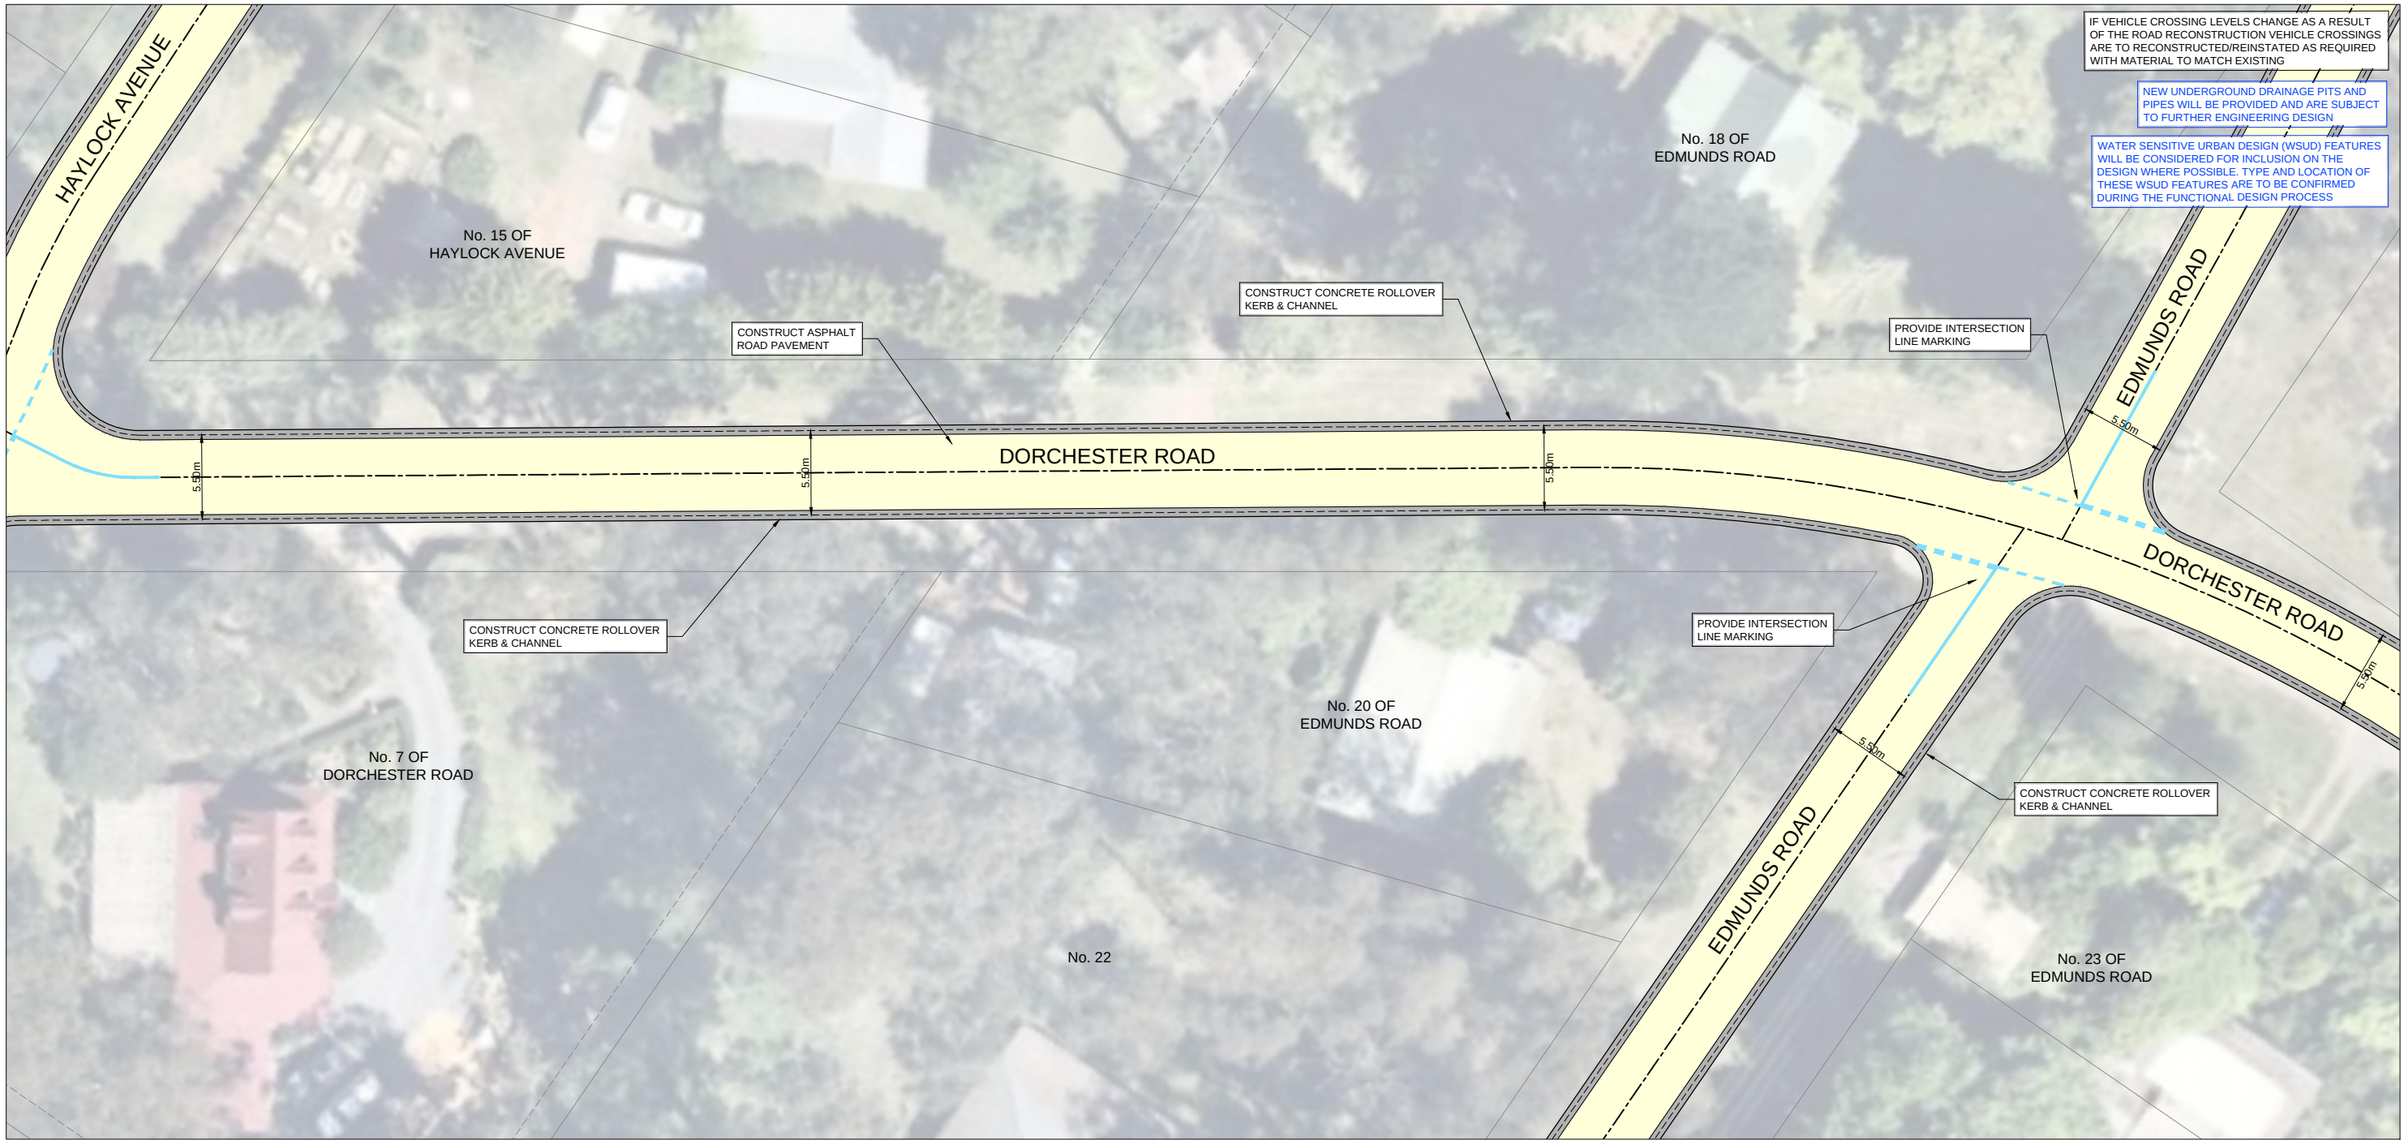

CONTINUED ON SHEET 11

CONTINUED ON SHEET 08

CONTINUED ON SHEET 13

CONTINUED ON SHEET 09

GENERAL LAYOUT PLAN

4 2 0 4 8
1:200 @ A1
1:400 @ A3

VER	DESCRIPTION	DATE
00	COMMUNITY CONSULTATION PLAN	02-06-2022

CONSULTANT ENGINEER
PROCIVIL CONSULTING ENGINEERING
Specialist Civil Engineering Design Consultants
Commitment | Communication | Collaboration

PROCIVIL CONSULTING PTY LTD
ABN 51 759 386 092
SUITE 20, 45-51 RINGWOOD ST, RINGWOOD VIC 3134
PO BOX 164, RINGWOOD VIC 3134
P: (03) 8644 6834
E: info@procivil.com.au
www.procivil.com.au

CIVIL ENGINEERING DESIGN: RACHAEL MURRAY
TECHNICAL PEER REVIEW: KURT CHAMBERLAIN
REGISTERED & CHARTERED PROFESSIONAL ENGINEER: CHRIS PROCTOR

ORIENTATION: OR AS SHOWN

ORIGINAL SCALE & SHEET SIZE	AS SHOWN @ A1
HEIGHT DATUM	AHD
COORDINATE DATUM	MGA 94 ZONE 55
SURVEY DATE	N/A
AERIAL IMAGE DATE	28-11-2021

LOCAL GOVERNMENT AREA: SHIRE OF CARDINIA
CLIENT: Cardinia
CLIENT PROJECT MANAGER / CONTACT: SHARAD KUMAR | CARDINIA SHIRE COUNCIL

COMMUNITY CONSULTATION PLAN

ROAD AND DRAINAGE RECONSTRUCTION WORKS

HILLSIDE - DORCHESTER CATCHMENT, COCKATOO

GENERAL LAYOUT PLAN

PROJECT No.	PC22007C
SHEET No.	12 OF 16
VERSION	00
DWG No.	PC22007C -12 - 00

LEGEND

- ASPHALT ROAD PAVEMENT
- ASPHALT RIGHT OF WAY PAVEMENT
- CONCRETE KERB AND CHANNEL
- PAVEMENT LINE MARKING

DIAL BEFORE YOU DIG www.1100.com.au
The Essential First Step

WARNING
BEWARE OF UNDERGROUND SERVICES
THE LOCATION OF EXISTING UNDERGROUND SERVICES ARE APPROXIMATE ONLY AND THEIR EXACT POSITION SHOULD BE PROVEN ON SITE. NO GUARANTEE IS GIVEN THAT ALL EXISTING SERVICES ARE SHOWN.

CONTINUED ON SHEET 14

CONTINUED ON SHEET 12

GENERAL LAYOUT PLAN

4 2 0 4 8
1:200 @ A1
1:400 @ A3

VER	DESCRIPTION	DATE
00	COMMUNITY CONSULTATION PLAN	02-06-2022

CONSULTANT ENGINEER
PROCIVIL CONSULTING ENGINEERING
Specialist Civil Engineering Design Consultants
Commitment | Communication | Collaboration

PROCIVIL CONSULTING PTY LTD
ABN 51 759 386 092
SUITE 20, 45-51 RINGWOOD ST, RINGWOOD VIC 3134
PO BOX 164, RINGWOOD VIC 3134
P: (03) 8644 6834
E: info@procivil.com.au
www.procivil.com.au

CIVIL ENGINEERING DESIGN: RACHAEL MURRAY
TECHNICAL PEER REVIEW: KURT CHAMBERLAIN
REGISTERED & CHARTERED PROFESSIONAL ENGINEER: CHRIS PROCTOR

ORIENTATION: OR AS SHOWN

ORIGINAL SCALE & SHEET SIZE: AS SHOWN @ A1
HEIGHT DATUM: AHD
COORDINATE DATUM: MGA 94 ZONE 55
SURVEY DATE: N/A
AERIAL IMAGE DATE: 28-11-2021

LOCAL GOVERNMENT AREA: SHIRE OF CARDINIA
CLIENT: Cardinia
CLIENT PROJECT MANAGER / CONTACT: SHARAD KUMAR | CARDINIA SHIRE COUNCIL

COMMUNITY CONSULTATION PLAN

ROAD AND DRAINAGE RECONSTRUCTION WORKS

HILLSIDE - DORCHESTER CATCHMENT, COCKATOO

GENERAL LAYOUT PLAN

PROJECT No.: PC22007C
SHEET No.: 13 OF 16
VERSION: 00
DWG No.: PC22007C -13 - 00

LEGEND

- ASPHALT ROAD PAVEMENT
- ASPHALT RIGHT OF WAY PAVEMENT
- CONCRETE KERB AND CHANNEL
- PAVEMENT LINE MARKING

DIAL BEFORE YOU DIG www.1100.com.au
The Essential First Step

WARNING
BEWARE OF UNDERGROUND SERVICES
THE LOCATION OF EXISTING UNDERGROUND SERVICES ARE APPROXIMATE ONLY AND THEIR EXACT POSITION SHOULD BE PROVEN ON SITE. NO GUARANTEE IS GIVEN THAT ALL EXISTING SERVICES ARE SHOWN.

CONTINUED ON SHEET 13

CONTINUED ON SHEET 12

GENERAL LAYOUT PLAN

4 2 0 4 8
1:200 @ A1
1:400 @ A3

VER	DESCRIPTION	DATE
00	COMMUNITY CONSULTATION PLAN	02-06-2022

CONSULTANT ENGINEER
PROCIVIL CONSULTING ENGINEERING
Specialist Civil Engineering Design Consultants
Commitment | Communication | Collaboration

PROCIVIL CONSULTING PTY LTD
ABN 51 759 386 092
SUITE 20, 45-51 RINGWOOD ST, RINGWOOD VIC 3134
PO BOX 164, RINGWOOD VIC 3134
P: (03) 8644 6834
E: info@procivil.com.au
www.procivil.com.au

CIVIL ENGINEERING DESIGN: RACHAEL MURRAY
TECHNICAL PEER REVIEW: KURT CHAMBERLAIN
REGISTERED & CHARTERED PROFESSIONAL ENGINEER: CHRIS PROCTOR

ORIENTATION: OR AS SHOWN

ORIGINAL SCALE & SHEET SIZE	AS SHOWN @ A1
HEIGHT DATUM	AHD
COORDINATE DATUM	MGA 94 ZONE 55
SURVEY DATE	N/A
AERIAL IMAGE DATE	28-11-2021

LOCAL GOVERNMENT AREA: **SHIRE OF CARDINIA**
CLIENT: Cardinia
CLIENT PROJECT MANAGER / CONTACT: SHARAD KUMAR | CARDINIA SHIRE COUNCIL

COMMUNITY CONSULTATION PLAN

ROAD AND DRAINAGE RECONSTRUCTION WORKS

HILLSIDE - DORCHESTER CATCHMENT, COCKATOO

GENERAL LAYOUT PLAN

PROJECT No.	PC22007C
SHEET No.	14 OF 16
VERSION	00
DWG No.	PC22007C -14 - 00

LEGEND

- ASPHALT ROAD PAVEMENT
- ASPHALT RIGHT OF WAY PAVEMENT
- CONCRETE KERB AND CHANNEL
- PAVEMENT LINE MARKING

DIAL BEFORE YOU DIG www.1100.com.au
The Essential First Step

WARNING
BEWARE OF UNDERGROUND SERVICES
THE LOCATION OF EXISTING UNDERGROUND SERVICES ARE APPROXIMATE ONLY AND THEIR EXACT POSITION SHOULD BE PROVEN ON SITE. NO GUARANTEE IS GIVEN THAT ALL EXISTING SERVICES ARE SHOWN.

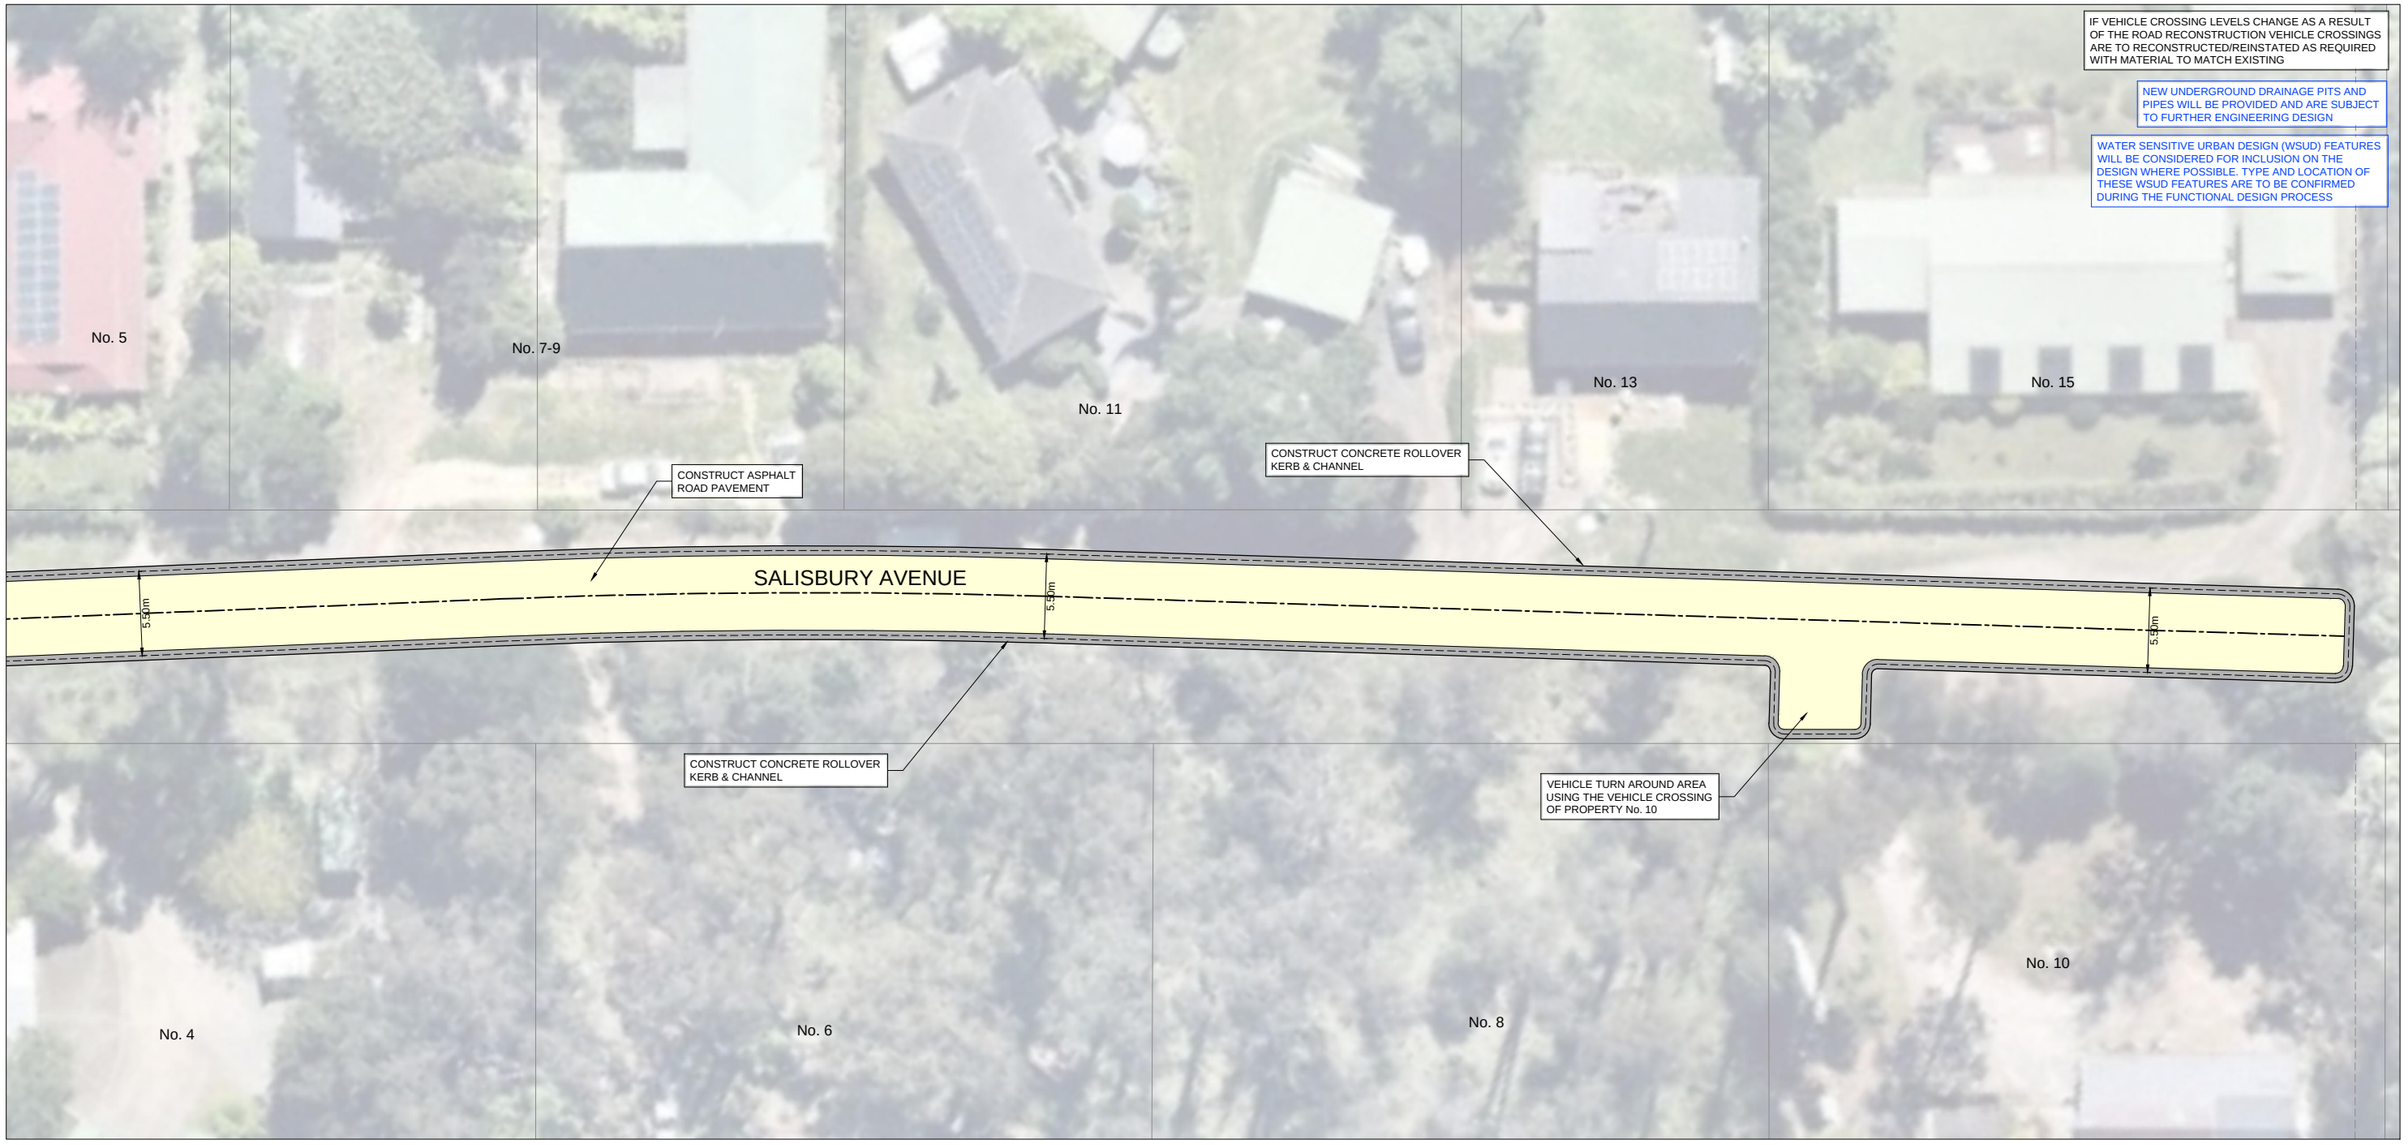

CONTINUED ON SHEET 04

GENERAL LAYOUT PLAN

4 2 0 4 8
1:200 @ A1
1:400 @ A3

VER	DESCRIPTION	DATE
00	COMMUNITY CONSULTATION PLAN	02-06-2022

CONSULTANT ENGINEER
PROCIVIL CONSULTING ENGINEERING
Specialist Civil Engineering Design Consultants
Commitment | Communication | Collaboration

PROCIVIL CONSULTING PTY LTD
ABN 51 759 386 092
SUITE 20, 45-51 RINGWOOD ST, RINGWOOD VIC 3134
PO BOX 164, RINGWOOD VIC 3134
P: (03) 8644 6834
E: info@procivil.com.au
www.procivil.com.au

CIVIL ENGINEERING DESIGN: RACHAEL MURRAY
TECHNICAL PEER REVIEW: KURT CHAMBERLAIN
REGISTERED & CHARTERED PROFESSIONAL ENGINEER: CHRIS PROCTOR

ORIENTATION: OR AS SHOWN

ORIGINAL SCALE & SHEET SIZE	AS SHOWN @ A1
HEIGHT DATUM	AHD
COORDINATE DATUM	MGA 94 ZONE 55
SURVEY DATE	N/A
AERIAL IMAGE DATE	28-11-2021

LOCAL GOVERNMENT AREA: **SHIRE OF CARDINIA**
CLIENT: Cardinia
CLIENT PROJECT MANAGER / CONTACT: SHARAD KUMAR | CARDINIA SHIRE COUNCIL

COMMUNITY CONSULTATION PLAN

ROAD AND DRAINAGE RECONSTRUCTION WORKS

HILLSIDE - DORCHESTER CATCHMENT, COCKATOO

GENERAL LAYOUT PLAN

PROJECT No.	PC22007C
SHEET No.	15 OF 16
VERSION	00
DWG No.	PC22007C -15 - 00

LEGEND

- ASPHALT ROAD PAVEMENT
- ASPHALT RIGHT OF WAY PAVEMENT
- CONCRETE KERB AND CHANNEL
- PAVEMENT LINE MARKING

DIAL BEFORE YOU DIG www.1100.com.au
The Essential First Step

WARNING
BEWARE OF UNDERGROUND SERVICES
THE LOCATION OF EXISTING UNDERGROUND SERVICES ARE APPROXIMATE ONLY AND THEIR EXACT POSITION SHOULD BE PROVEN ON SITE. NO GUARANTEE IS GIVEN THAT ALL EXISTING SERVICES ARE SHOWN.

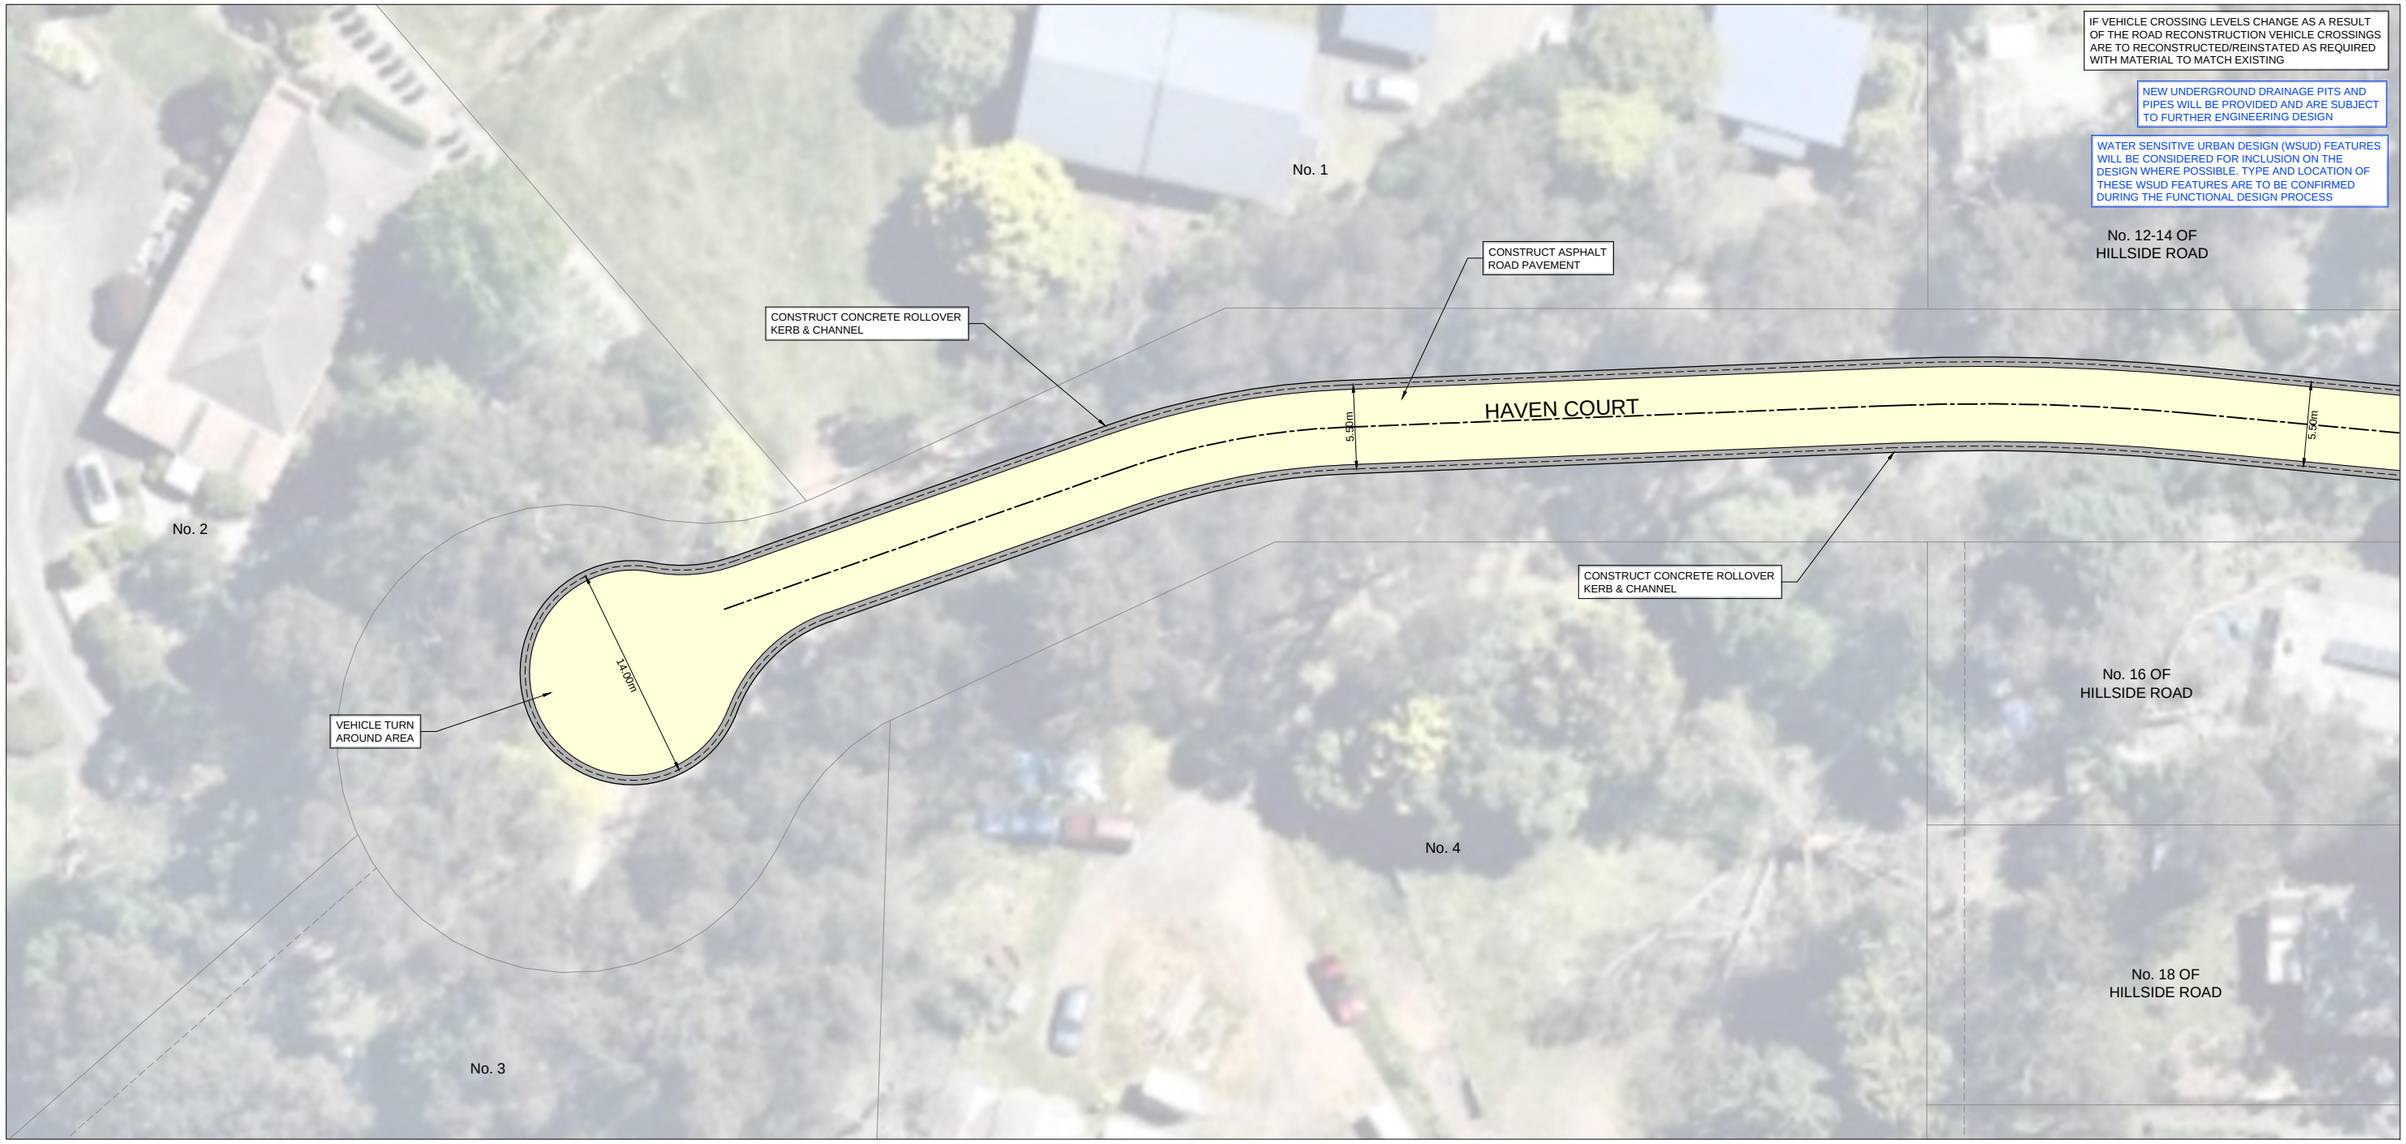

CONTINUED ON SHEET 05

GENERAL LAYOUT PLAN

4 2 0 4 8
1:200 @ A1
1:400 @ A3

VER	DESCRIPTION	DATE
00	COMMUNITY CONSULTATION PLAN	02-06-2022

CONSULTANT ENGINEER
PROCIVIL CONSULTING ENGINEERING
Specialist Civil Engineering Design Consultants
Commitment | Communication | Collaboration

PROCIVIL CONSULTING PTY LTD
ABN 51 759 386 093
SUITE 20, 45-51 RINGWOOD ST, RINGWOOD VIC 3134
PO BOX 164, RINGWOOD VIC 3134
P: (03) 8644 6834
E: info@procivil.com.au
www.procivil.com.au

CIVIL ENGINEERING DESIGN: RACHAEL MURRAY
TECHNICAL PEER REVIEW: KURT CHAMBERLAIN
REGISTERED & CHARTERED PROFESSIONAL ENGINEER: CHRIS PROCTOR

ORIENTATION: OR AS SHOWN

ORIGINAL SCALE & SHEET SIZE: AS SHOWN @ A1
HEIGHT DATUM: AHD
COORDINATE DATUM: MGA 94 ZONE 55
SURVEY DATE: N/A
AERIAL IMAGE DATE: 28-11-2021

LOCAL GOVERNMENT AREA: SHIRE OF CARDINIA
CLIENT: Cardinia
CLIENT PROJECT MANAGER / CONTACT: SHARAD KUMAR | CARDINIA SHIRE COUNCIL

COMMUNITY CONSULTATION PLAN

ROAD AND DRAINAGE RECONSTRUCTION WORKS

HILLSIDE - DORCHESTER CATCHMENT, COCKATOO

GENERAL LAYOUT PLAN

PROJECT No. PC22007C
SHEET No. 16 OF 16
VERSION 00
DWG No. PC22007C -16 - 00