
DATE PLOTTED: 5 September 2022 2:12 PM BY - SPENCER BRUCE

XREF's: Cockatoo_Package11: V210215-CI-XR-DR01; XR-V210215-BOUND; XR-V210215-EX-SERV; XR-V210215-SURV; V210215-CD-XRF-LEGEND; V210215-CI-XR-ROAD; XR-V210215-EX-CONT; V210215-CI-XR-CONTOURS

CAD File: C:\Apps\12dS\data\AUBDCSYN01\V210215 CSC road sealing_172\04_Delivery\01_WIP\03_CAD\01_Drg\V210215-WE-1100-1119.dwg

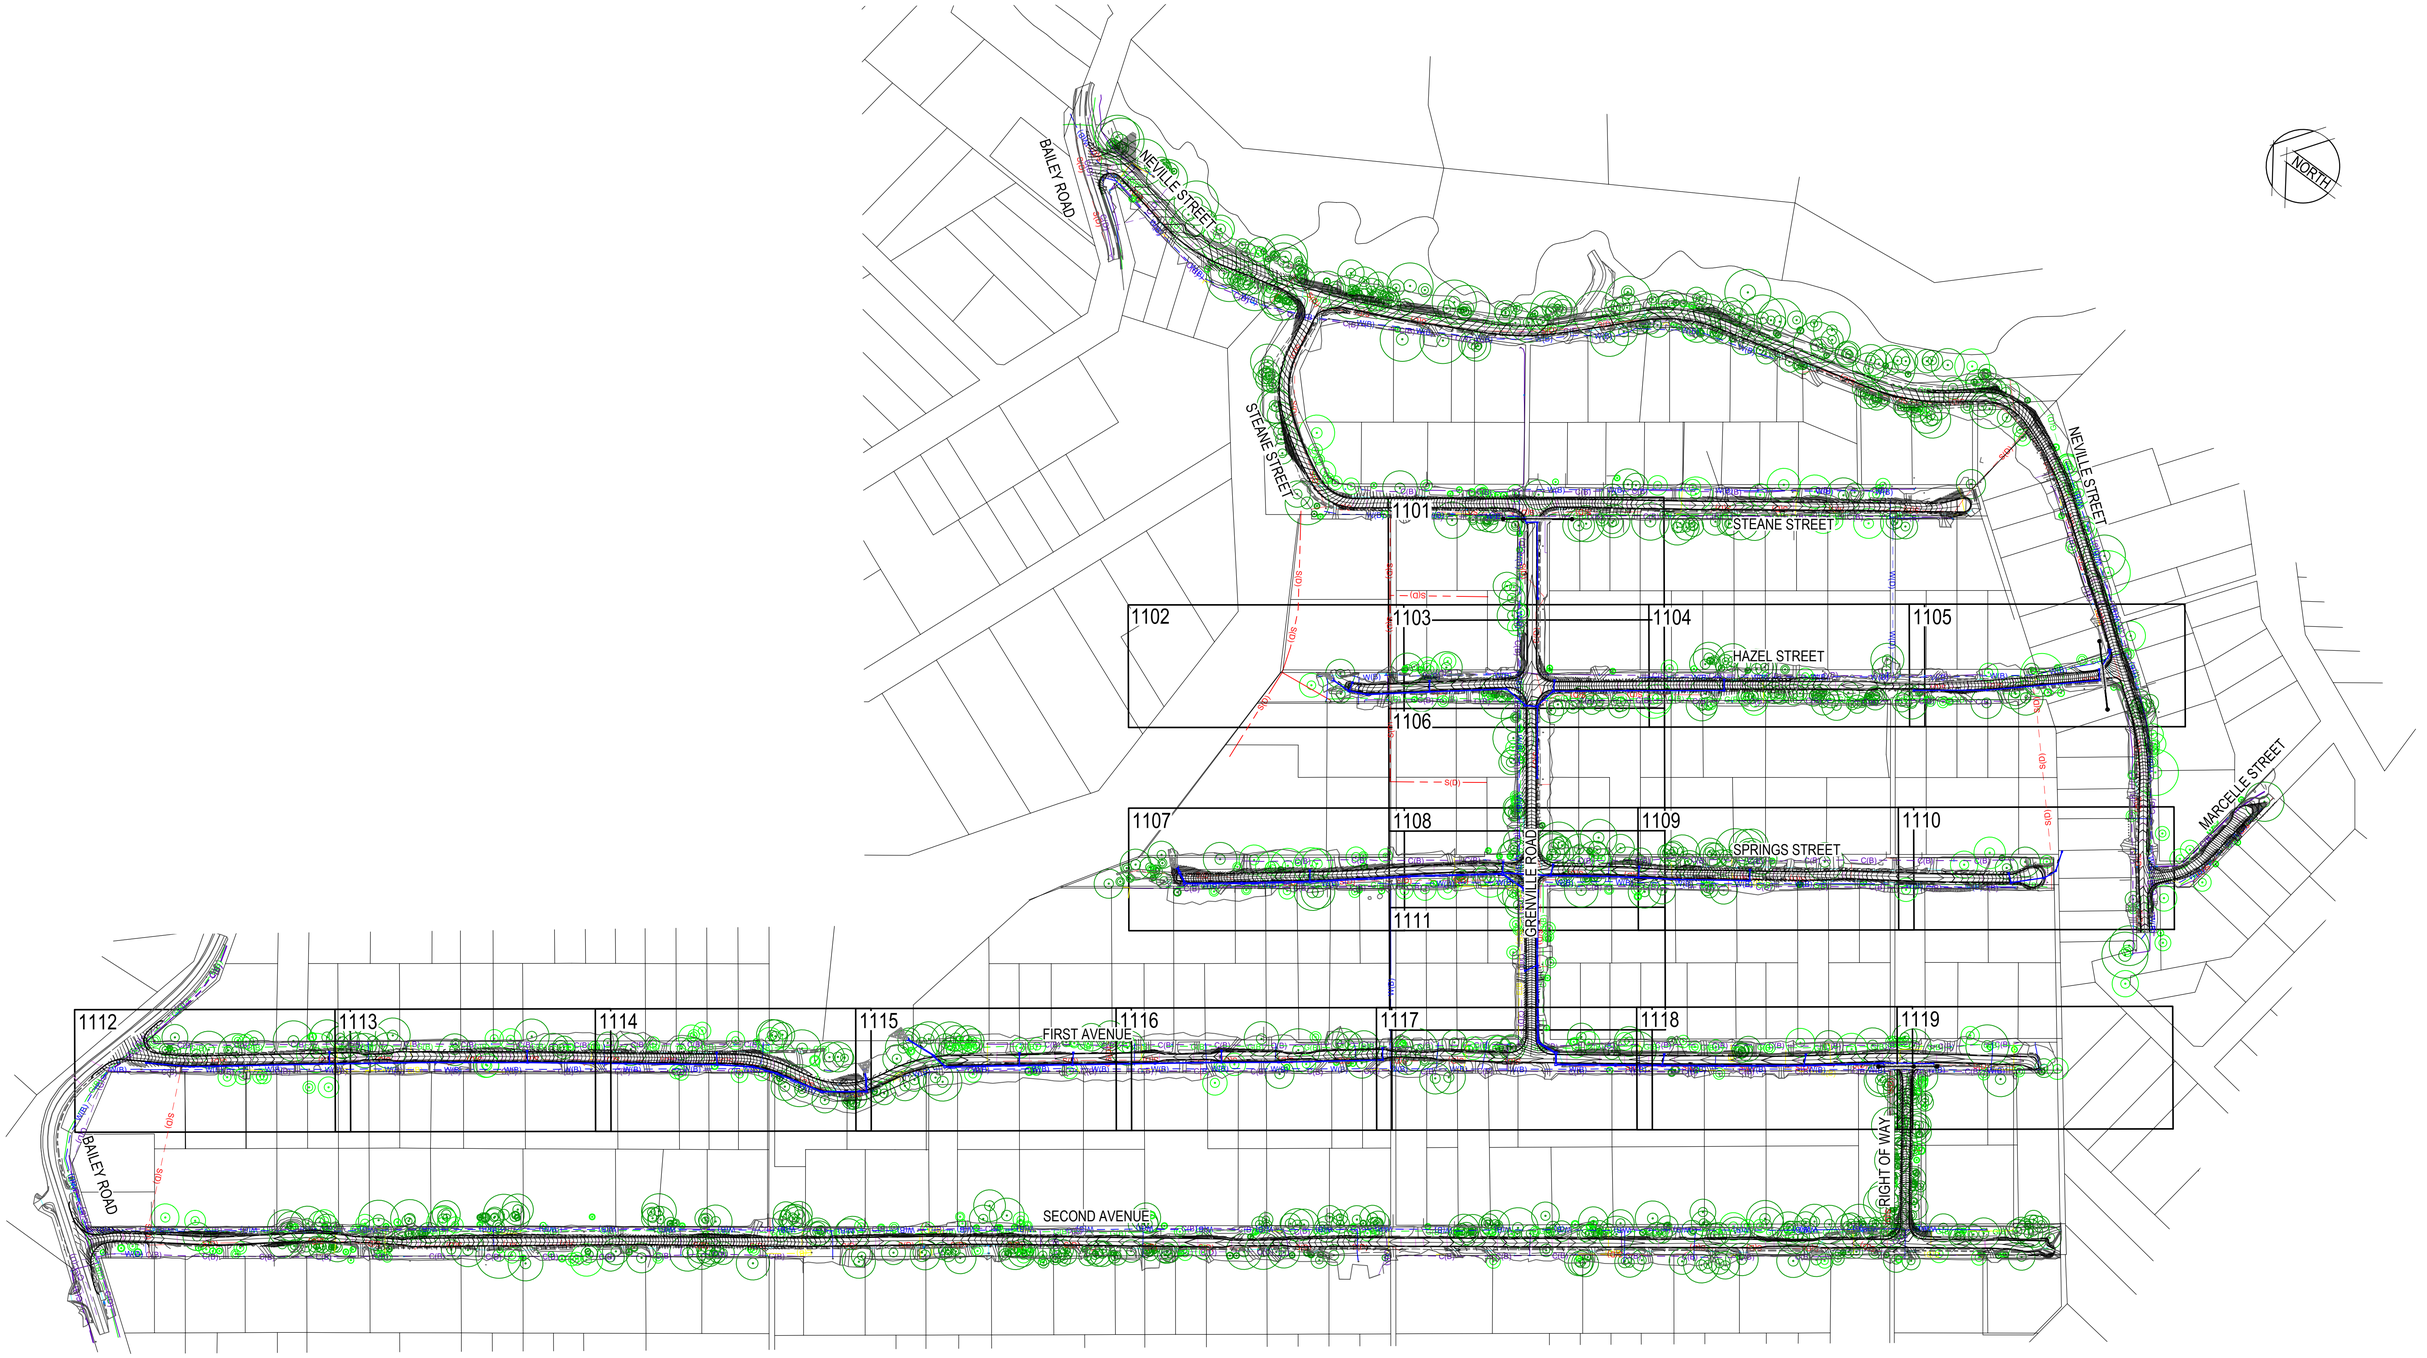

DIAL BEFORE YOU DIG www.1100.com.au
The Essential First Step

WARNING

BEWARE OF UNDERGROUND SERVICES

THE LOCATIONS OF UNDERGROUND SERVICES ARE APPROXIMATE ONLY AND THEIR EXACT POSITION SHOULD BE PROVEN ON SITE. NO GUARANTEE IS GIVEN THAT ALL EXISTING SERVICES ARE SHOWN.

CONTRACTOR TO VERIFY EXISTING SERVICES CONNECTION LEVELS PRIOR TO CONSTRUCTION. ANY DISCREPANCIES MUST BE IMMEDIATELY IDENTIFIED AND THE SUPERINTENDENT NOTIFIED PRIOR TO CONSTRUCTION COMMENCING.

LAYOUT KEY PLAN

SCALE 1:2000

0 50 100 150 200m

SCALE 1:2000 @A1

Rev.	Date	Description	Des.	Verif.	Appd.
A	01/09/22	DETAILED DESIGN	PB	HG	

© Cardno Limited All Rights Reserved.
This document is produced by Cardno Limited solely for the benefit of and use by the client in accordance with the terms of the retainer. Cardno Limited does not and shall not assume any responsibility or liability whatsoever to any third party arising out of any use or reliance by third party on the content of this document.

Cardno
Cardno Victoria Pty Ltd | ABN 47 106 610 913
Level 4, 501 Swanston Street
Melbourne VIC 3000
Tel: 03 8415 7777 Fax: 03 8415 7788
Web: www.cardno.com.au

Drawn	SB	Date 03/06/22
Checked	HG	Date 03/06/22
Designed	PB	Date 03/06/22
Verified	HG	Date 03/06/22
Approved		

Client: CARDINIA SHIRE COUNCIL

Project: SEALING THE HILLS
PACKAGE 11
COCKATOO, VIC 3781

Title: DETAILED DESIGN PLANS
PHASE 1 LAYOUT KEY PLAN

Status: FOR TENDER ONLY
NOT TO BE USED FOR CONSTRUCTION PURPOSES


DATUM	COUNCIL Drg. No.	Scale	Size
MGA/AHD	———-	AS SHOWN	A1

Drawing Number: V210215-WE-1100

Revision: A

DATE PLOTTED: 5 September 2022 2:12 PM BY: SPENCER BRUCE

XREF's: Cockatoo_Package11; V210215-CI-XR-DR01; XR-V210215-BOUND; XR-V210215-EX-SERV; XR-V210215-SURV; V210215-CD-XRF-LEGEND; V210215-CI-XR-ROAD; XR-V210215-EX-CONT; V210215-CI-XR-CONTOURS
CAD File: C:\Apps\12dS\data\AUBDCSYN01\V210215 CSC road sealing_17204_Delivery\01_WIP\03_CAD\01_Dgn\V210215-WE-1100-1119.dwg

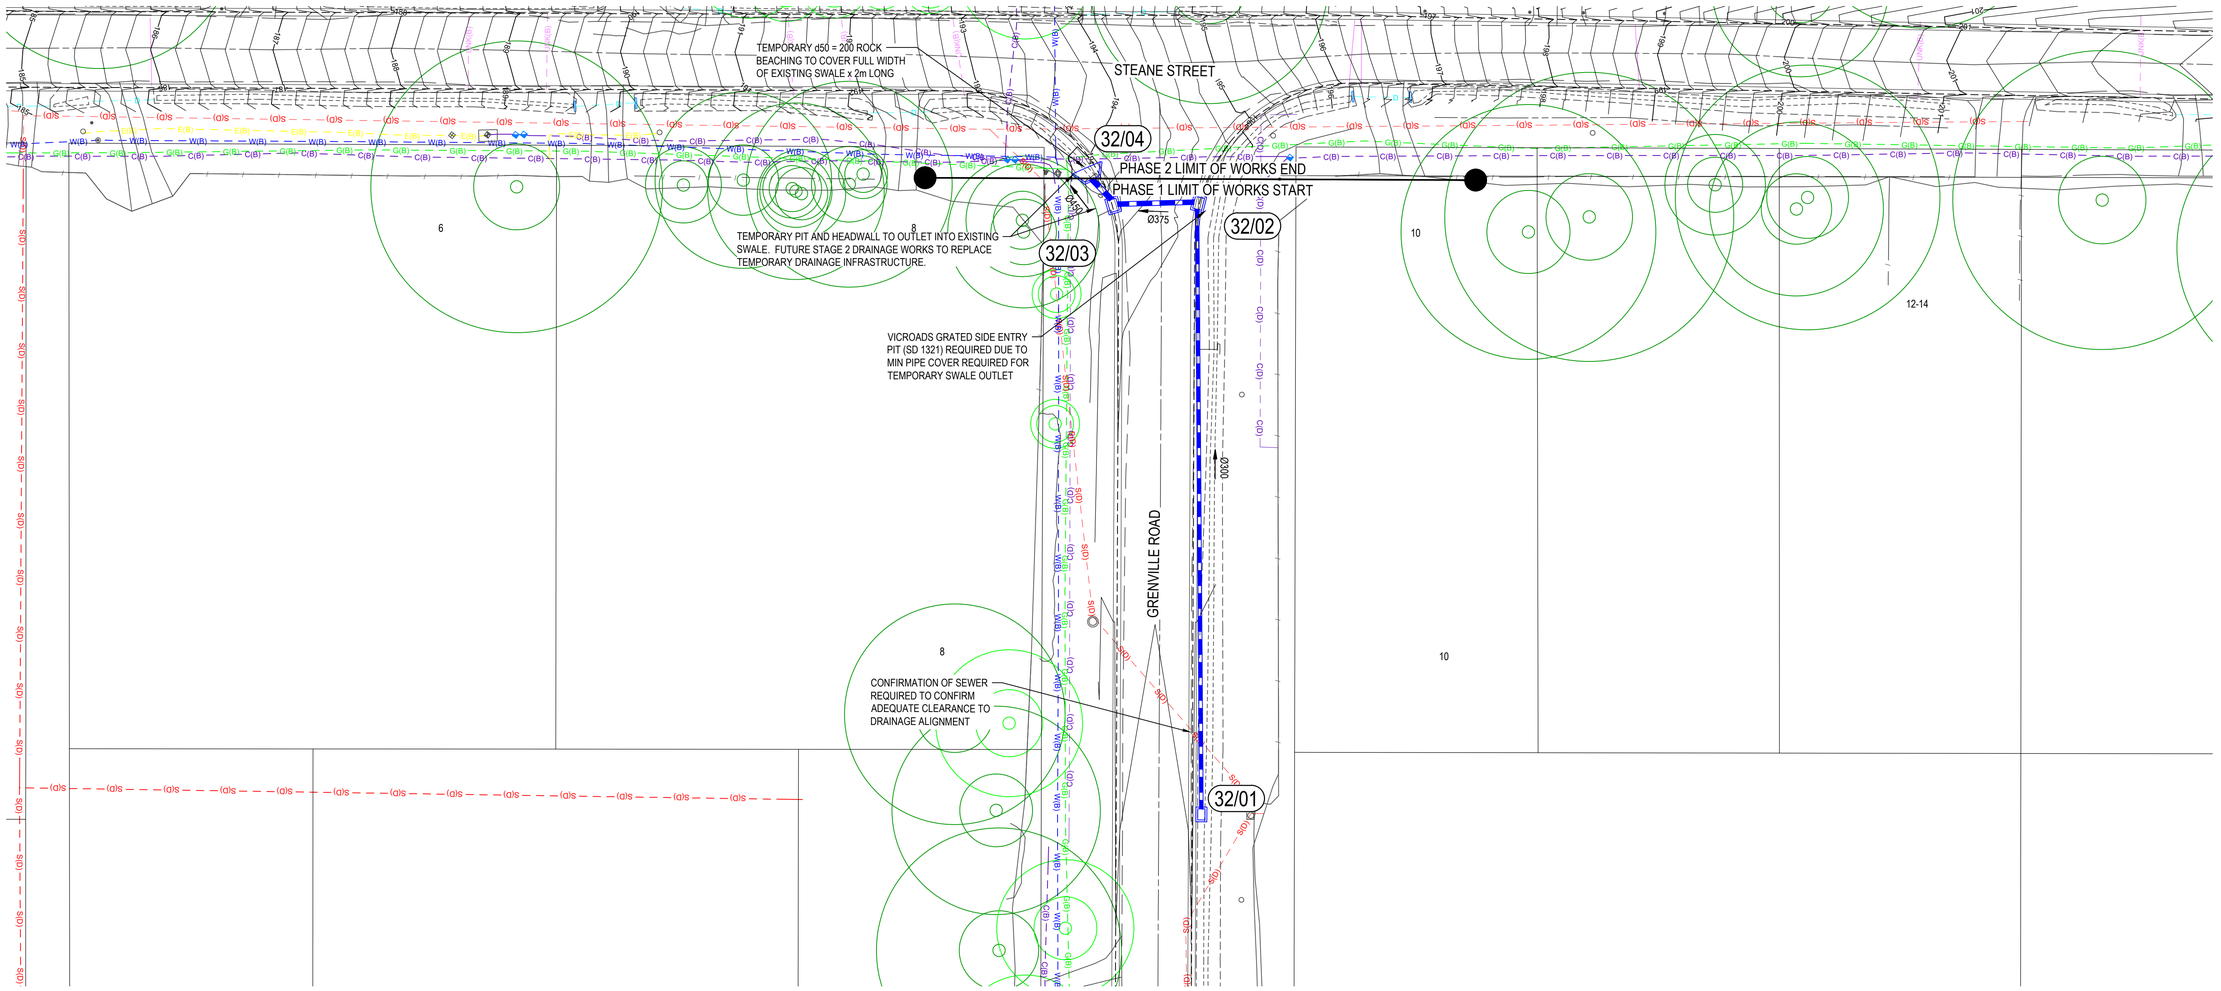

MATCHLINE JOINS V210215-WE-1103

LEGEND

- EXISTING CADASTRAL BOUNDARY
- D — EXISTING DRAINAGE
- C(B) — EXISTING COMMUNICATION (CLASS B)
- C(D) — EXISTING COMMUNICATION (CLASS D)
- E(B) — EXISTING ELECTRICAL (CLASS B)
- G(B) — EXISTING GAS (CLASS B)
- G(D) — EXISTING GAS (CLASS D)
- S(D) — EXISTING SEWER (CLASS D)
- UNK(B) — EXISTING UNCLASSIFIED
- W(B) — EXISTING WATER (CLASS B)
- W(D) — EXISTING WATER (CLASS D)
- PROTECTED TREE SRZ AND TPZ
- OTHER TREE SRZ AND TPZ
- SM2 — PROPOSED KERB AND CHANNEL
- PROPOSED ROAD BITUMEN EDGE
- PROPOSED FOOTPATH

0 5 10 15 20 25m
SCALE 1:250 @A1

DIAL BEFORE YOU DIG www.1100.com.au
The Essential First Step

WARNING

BEWARE OF UNDERGROUND SERVICES

THE LOCATIONS OF UNDERGROUND SERVICES ARE APPROXIMATE ONLY AND THEIR EXACT POSITION SHOULD BE PROVEN ON SITE. NO GUARANTEE IS GIVEN THAT ALL EXISTING SERVICES ARE SHOWN.

CONTRACTOR TO VERIFY EXISTING SERVICES CONNECTION LEVELS PRIOR TO CONSTRUCTION. ANY DISCREPANCIES MUST BE IMMEDIATELY IDENTIFIED AND THE SUPERINTENDENT NOTIFIED PRIOR TO CONSTRUCTION COMMENCING.

Rev.	Date	Description	Des.	Verif.	Appd.
A	01/09/22	DETAILED DESIGN	PB	HG	

© Cardno Limited All Rights Reserved.
This document is produced by Cardno Limited solely for the benefit of and use by the client in accordance with the terms of the retainer. Cardno Limited does not and shall not assume any responsibility or liability whatsoever to any third party arising out of any use or reliance by third party on the content of this document.

Cardno
Cardno Victoria Pty Ltd | ABN 47 106 610 913
Level 4, 501 Swanston Street
Melbourne VIC 3000
Tel: 03 8415 7777 Fax: 03 8415 7788
Web: www.cardno.com.au

Drawn	SB	Date 03/06/22
Checked	HG	Date 03/06/22
Designed	PB	Date 03/06/22
Verified	HG	Date 03/06/22
Approved		

Client: CARDINIA SHIRE COUNCIL

Project: SEALING THE HILLS
PACKAGE 11
COCKATOO, VIC 3781

Title: DETAILED DESIGN PLANS
PHASE 1 DRIANAGE
SHEET 1 OF 19

Status: FOR TENDER ONLY
NOT TO BE USED FOR CONSTRUCTION PURPOSES


DATUM	COUNCIL Drg. No.	Scale	Size
MGA/AHD	———-	AS SHOWN	A1

Drawing Number: V210215-WE-1101
Revision: A

DATE PLOTTED: 5 September 2022 2:12 PM BY: SPENCER BRUCE

XREFs: Cockatoo_Package11: V210215-CI-XR-DR01; XR-V210215-BOUND; XR-V210215-EX-SERV; XR-V210215-SURV; V210215-CD-XRF-LEGEND; V210215-CI-XR-ROAD; XR-V210215-EX-CONT; V210215-EX-CONT; V210215-CI-XR-CONTOURS

CAD File: C:\Apps\12dS\data\AUBDCSYN01\V210215 CSC road sealing_ 172\04_Delivery\01_WIP\03_CAD\01_Drg\V210215-WE-1100-1119.dwg

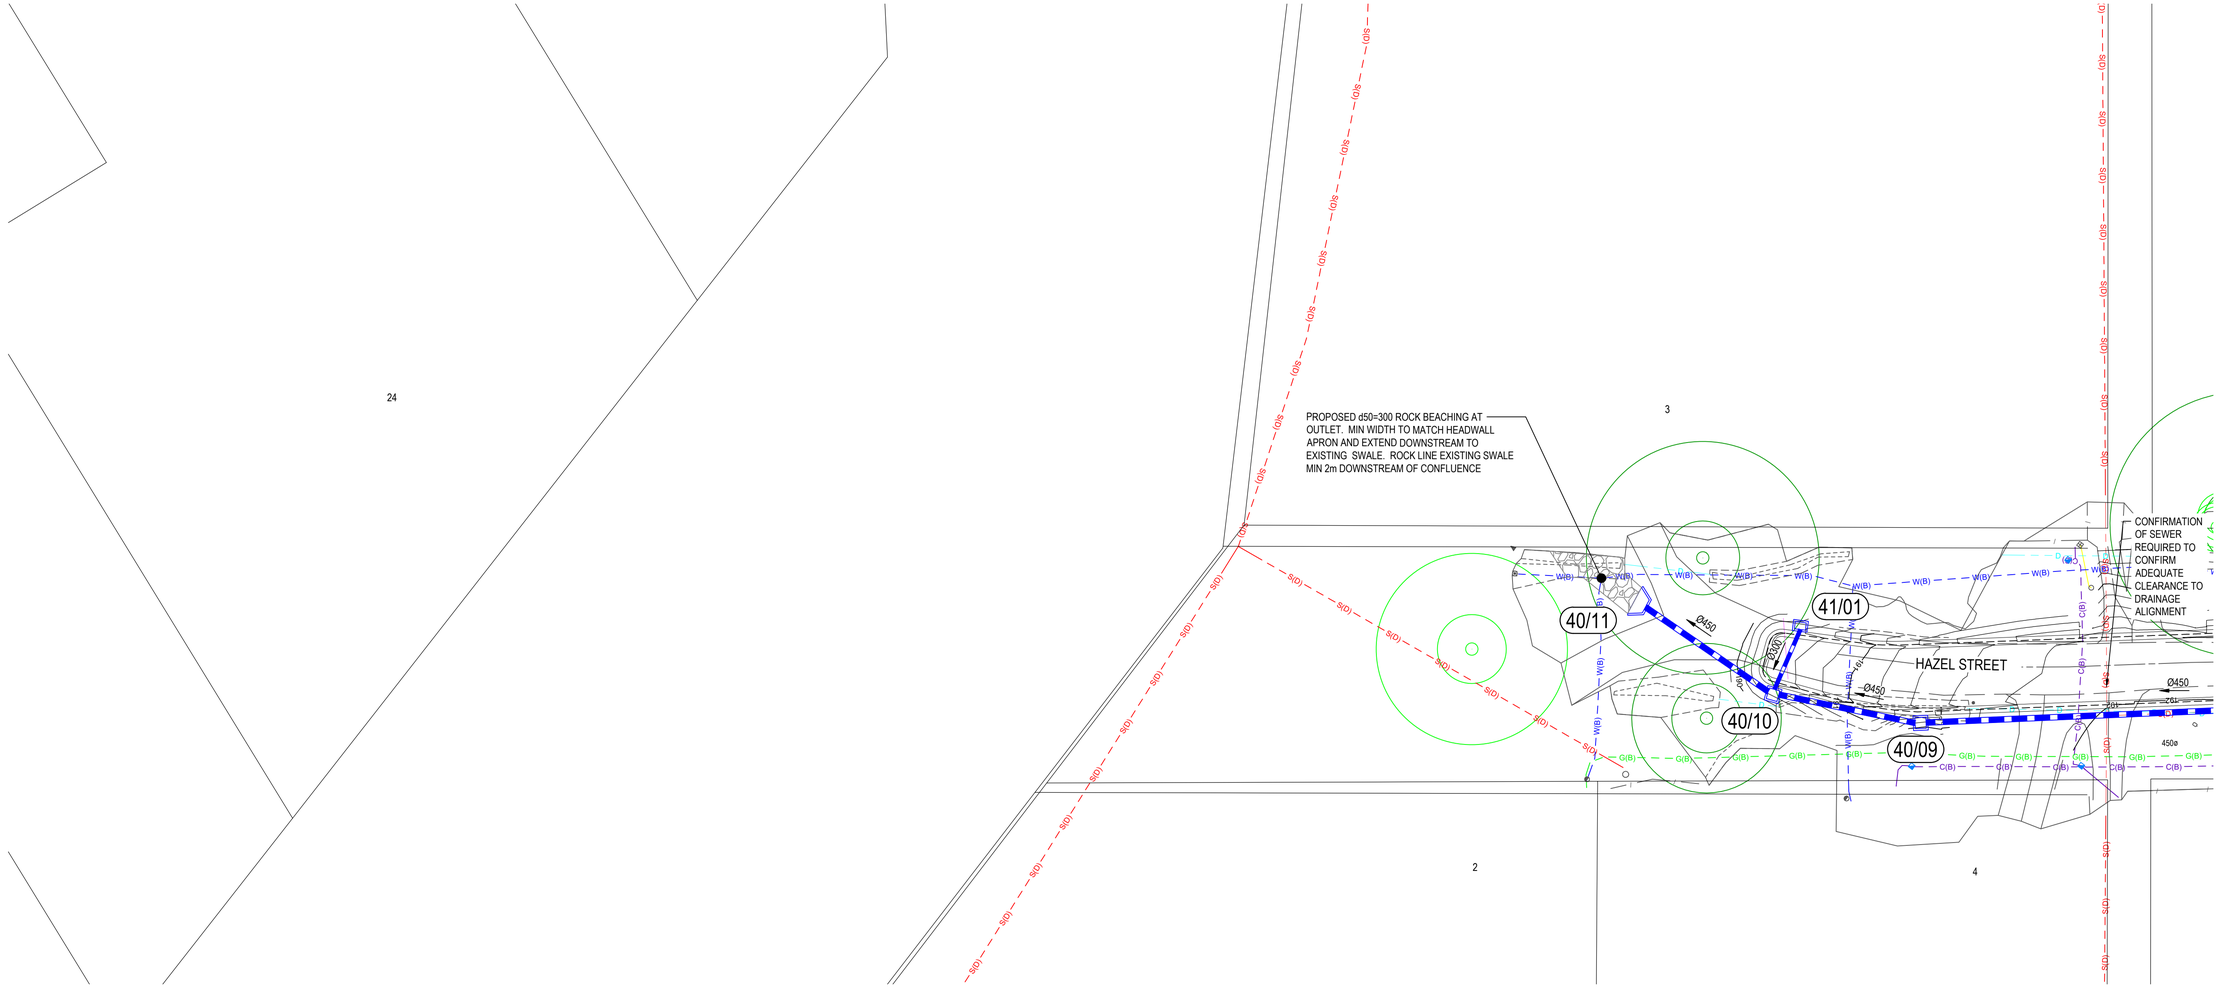

LEGEND

- EXISTING CADASTRAL BOUNDARY
- D — EXISTING DRAINAGE
- C(B) — EXISTING COMMUNICATION (CLASS B)
- C(D) — EXISTING COMMUNICATION (CLASS D)
- E(B) — EXISTING ELECTRICAL (CLASS B)
- G(B) — EXISTING GAS (CLASS B)
- G(D) — EXISTING GAS (CLASS D)
- S(D) — EXISTING SEWER (CLASS D)
- UNK(B) — EXISTING UNCLASSIFIED
- W(B) — EXISTING WATER (CLASS B)
- W(D) — EXISTING WATER (CLASS D)
- PROTECTED TREE SRZ AND TPZ
- OTHER TREE SRZ AND TPZ
- SM2 — PROPOSED KERB AND CHANNEL
- PROPOSED ROAD BITUMEN EDGE
- PROPOSED FOOTPATH

0 5 10 15 20 25m
SCALE 1:250 @A1

DIAL BEFORE YOU DIG www.1100.com.au
The Essential First Step

WARNING

BEWARE OF UNDERGROUND SERVICES

THE LOCATIONS OF UNDERGROUND SERVICES ARE APPROXIMATE ONLY AND THEIR EXACT POSITION SHOULD BE PROVEN ON SITE. NO GUARANTEE IS GIVEN THAT ALL EXISTING SERVICES ARE SHOWN.

CONTRACTOR TO VERIFY EXISTING SERVICES CONNECTION LEVELS PRIOR TO CONSTRUCTION. ANY DISCREPANCIES MUST BE IMMEDIATELY IDENTIFIED AND THE SUPERINTENDENT NOTIFIED PRIOR TO CONSTRUCTION COMMENCING.

Rev.	Date	Description	Des.	Verif.	Appd.
A	01/09/22	DETAILED DESIGN	PB	HG	

© Cardno Limited All Rights Reserved.
This document is produced by Cardno Limited solely for the benefit of and use by the client in accordance with the terms of the retainer. Cardno Limited does not and shall not assume any responsibility or liability whatsoever to any third party arising out of any use or reliance by third party on the content of this document.

Cardno®
Cardno Victoria Pty Ltd | ABN 47 106 610 913
Level 4, 501 Swanston Street
Melbourne VIC 3000
Tel: 03 8415 7777 Fax: 03 8415 7788
Web: www.cardno.com.au

		Date
Drawn	SB	03/06/22
Checked	HG	03/06/22
Designed	PB	03/06/22
Verified	HG	03/06/22
Approved		

Client: CARDINIA SHIRE COUNCIL

Project: SEALING THE HILLS
PACKAGE 11
COCKATOO, VIC 3781

Title: DETAILED DESIGN PLANS
PHASE 1 DRIANAGE
SHEET 2 OF 19

Status: FOR TENDER ONLY
NOT TO BE USED FOR CONSTRUCTION PURPOSES

DATUM	COUNCIL Drg. No.	Scale	Size
MGA/AHD	———-	AS SHOWN	A1


Drawing Number: V210215-WE-1102
Revision: A

DATE PLOTTED: 5 September 2022 2:12 PM BY: SPENCER BRUCE

MATCHLINE JOINS V210215-WE-1101

MATCHLINE JOINS V210215-WE-1102

MATCHLINE JOINS V210215-WE-1104

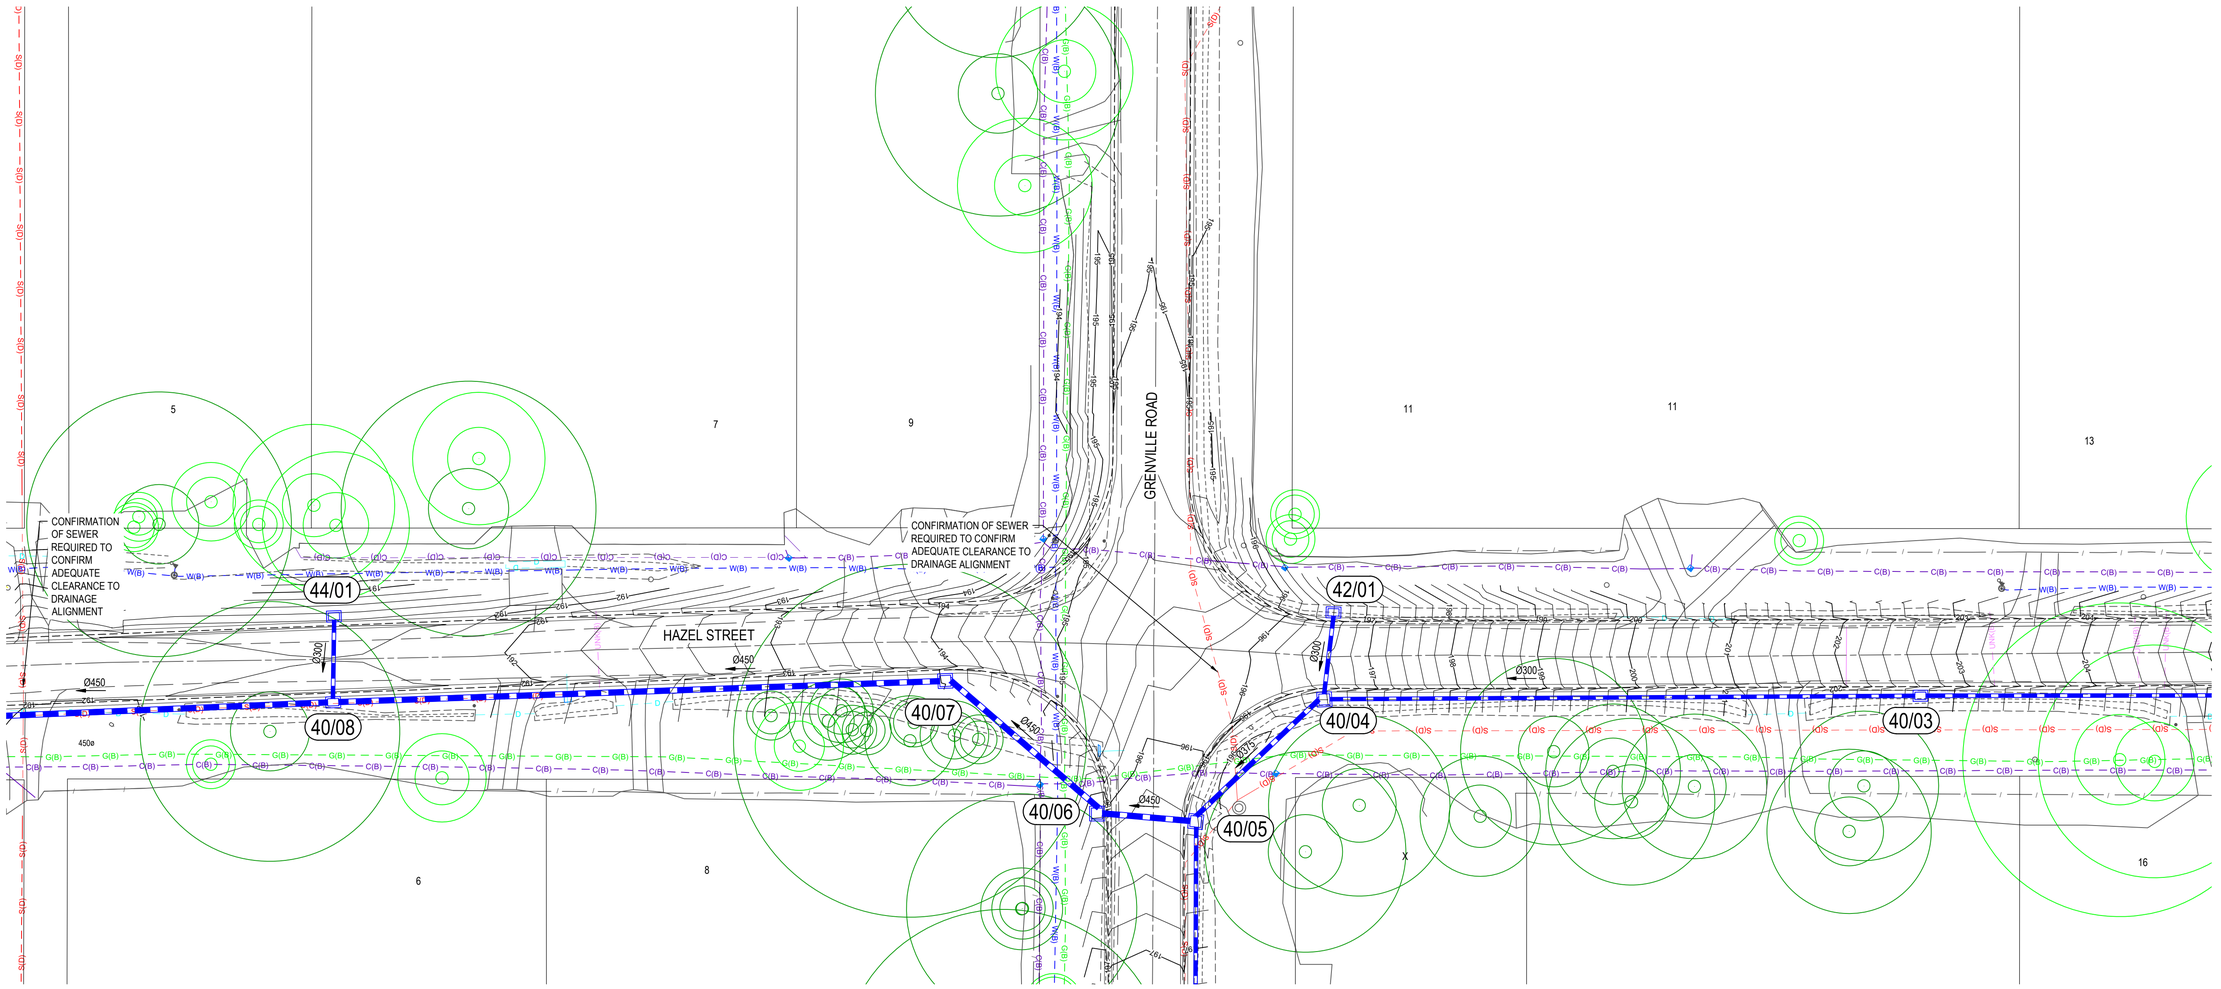

MATCHLINE JOINS V210215-WE-1106

LEGEND

- EXISTING CADASTRAL BOUNDARY
- D — EXISTING DRAINAGE
- C(B) — EXISTING COMMUNICATION (CLASS B)
- C(D) — EXISTING COMMUNICATION (CLASS D)
- E(B) — EXISTING ELECTRICAL (CLASS B)
- G(B) — EXISTING GAS (CLASS B)
- G(D) — EXISTING GAS (CLASS D)
- S(D) — EXISTING SEWER (CLASS D)
- UNK(B) — EXISTING UNCLASSIFIED
- W(B) — EXISTING WATER (CLASS B)
- W(D) — EXISTING WATER (CLASS D)
- PROTECTED TREE SRZ AND TPZ
- OTHER TREE SRZ AND TPZ
- SM2 — PROPOSED KERB AND CHANNEL
- PROPOSED ROAD BITUMEN EDGE
- PROPOSED FOOTPATH

DIAL BEFORE YOU DIG www.1100.com.au The Essential First Step

WARNING

BEWARE OF UNDERGROUND SERVICES

THE LOCATIONS OF UNDERGROUND SERVICES ARE APPROXIMATE ONLY AND THEIR EXACT POSITION SHOULD BE PROVEN ON SITE. NO GUARANTEE IS GIVEN THAT ALL EXISTING SERVICES ARE SHOWN.

CONTRACTOR TO VERIFY EXISTING SERVICES CONNECTION LEVELS PRIOR TO CONSTRUCTION. ANY DISCREPANCIES MUST BE IMMEDIATELY IDENTIFIED AND THE SUPERINTENDENT NOTIFIED PRIOR TO CONSTRUCTION COMMENCING.

0 5 10 15 20 25m
SCALE 1:250 @A1

Rev.	Date	Description	Des.	Verif.	Appd.
A	01/09/22	DETAILED DESIGN	PB	HG	

© Cardno Limited All Rights Reserved.
This document is produced by Cardno Limited solely for the benefit of and use by the client in accordance with the terms of the retainer. Cardno Limited does not and shall not assume any responsibility or liability whatsoever to any third party arising out of any use or reliance by third party on the content of this document.

Cardno
Cardno Victoria Pty Ltd | ABN 47 106 610 913
Level 4, 501 Swanston Street
Melbourne VIC 3000
Tel: 03 8415 7777 Fax: 03 8415 7788
Web: www.cardno.com.au

Drawn	SB	Date 03/06/22
Checked	HG	Date 03/06/22
Designed	PB	Date 03/06/22
Verified	HG	Date 03/06/22
Approved		

Client: CARDINIA SHIRE COUNCIL

Project: SEALING THE HILLS
PACKAGE 11
COCKATOO, VIC 3781

Title: DETAILED DESIGN PLANS
PHASE 1 DRIANAGE
SHEET 3 OF 19

Status: FOR TENDER ONLY
NOT TO BE USED FOR CONSTRUCTION PURPOSES

DATUM	COUNCIL Drg. No	Scale	Size
MGA/AHD	———	AS SHOWN	A1


Drawing Number: V210215-WE-1103
Revision: A

XREFs: Cockatoo_Package11; V210215-CI-XR-DR01; XR-V210215-BOUND; XR-V210215-EX-SERV; XR-V210215-SURV; V210215-CD-XRF-LEGEND; V210215-CI-XR-ROAD; XR-V210215-EX-CONT; V210215-EX-CONT; V210215-CI-XR-CONTOURS
CAD File: C:\Apps\12dSData\AUBDCSYN01\V210215 CSC road sealing_172/04_Delivery\01_WIP\03_CAD\01_Dgn\V210215-WE-1100-1119.dwg

DATE PLOTTED: 5 September 2022 2:12 PM BY : SPENCER BRUCE

MATCHLINE JOINS V210215-WE-1103

MATCHLINE JOINS V210215-WE-1105

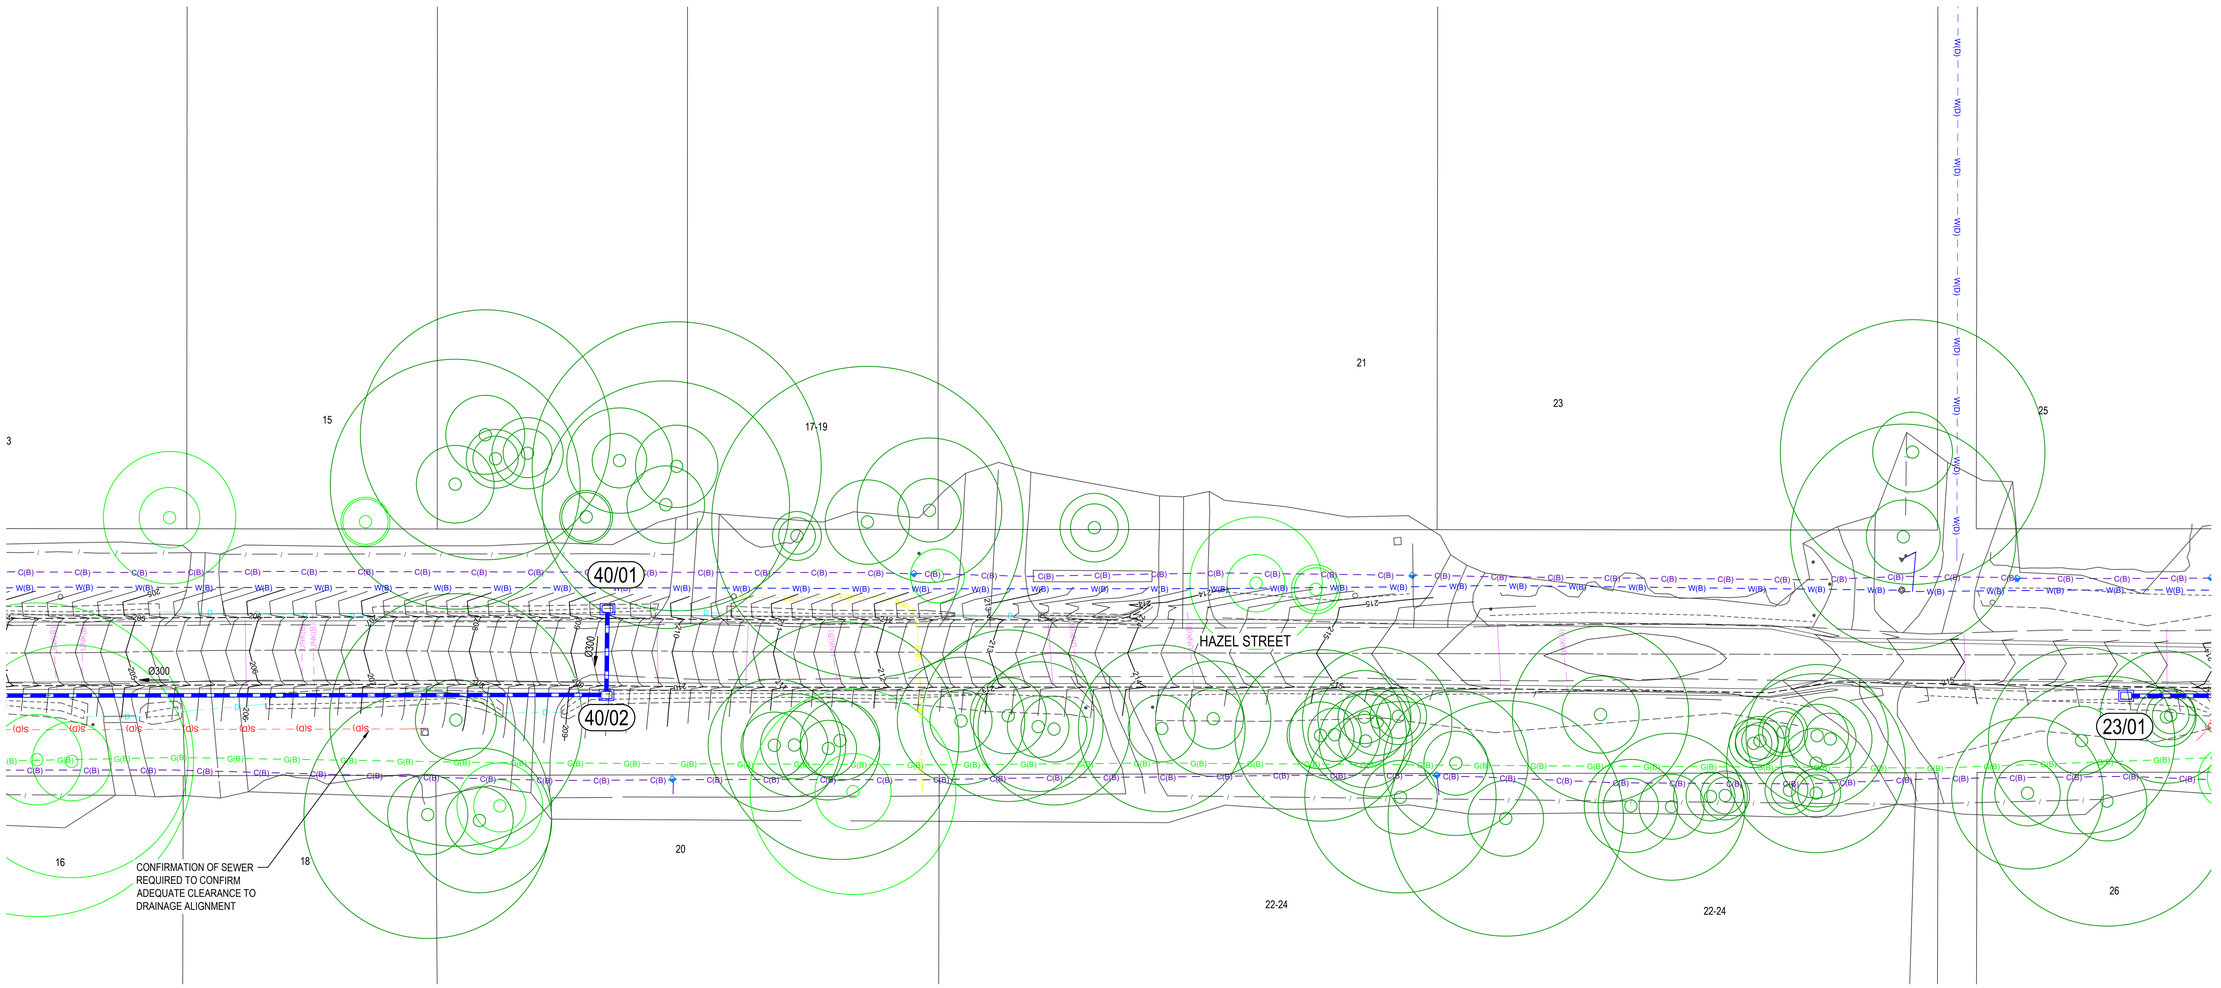

LEGEND

- EXISTING CADASTRAL BOUNDARY
- D — EXISTING DRAINAGE
- C(B) — EXISTING COMMUNICATION (CLASS B)
- C(D) — EXISTING COMMUNICATION (CLASS D)
- E(B) — EXISTING ELECTRICAL (CLASS B)
- G(B) — EXISTING GAS (CLASS B)
- G(D) — EXISTING GAS (CLASS D)
- S(D) — EXISTING SEWER (CLASS D)
- UNK(B) — EXISTING UNCLASSIFIED
- W(B) — EXISTING WATER (CLASS B)
- W(D) — EXISTING WATER (CLASS D)
- PROTECTED TREE SRZ AND TPZ
- OTHER TREE SRZ AND TPZ
- SM2 — PROPOSED KERB AND CHANNEL
- PROPOSED ROAD BITUMEN EDGE
- PROPOSED FOOTPATH

DIAL BEFORE YOU DIG www.1100.com.au
The Essential First Step

WARNING

BEWARE OF UNDERGROUND SERVICES

THE LOCATIONS OF UNDERGROUND SERVICES ARE APPROXIMATE ONLY AND THEIR EXACT POSITION SHOULD BE PROVEN ON SITE. NO GUARANTEE IS GIVEN THAT ALL EXISTING SERVICES ARE SHOWN.

CONTRACTOR TO VERIFY EXISTING SERVICES CONNECTION LEVELS PRIOR TO CONSTRUCTION. ANY DISCREPANCIES MUST BE IMMEDIATELY IDENTIFIED AND THE SUPERINTENDENT NOTIFIED PRIOR TO CONSTRUCTION COMMENCING.

SCALE 1:250 (0, 5, 10, 15, 20, 25m) @A1

Rev.	Date	Description	Des.	Verif.	Appd.
A	01/09/22	DETAILED DESIGN	PB	HG	

© Cardno Limited All Rights Reserved.
This document is produced by Cardno Limited solely for the benefit of and use by the client in accordance with the terms of the retainer. Cardno Limited does not and shall not assume any responsibility or liability whatsoever to any third party arising out of any use or reliance by third party on the content of this document.

Cardno Victoria Pty Ltd | ABN 47 106 610 913
Level 4, 501 Swanston Street
Melbourne VIC 3000
Tel: 03 8415 7777 Fax: 03 8415 7788
Web: www.cardno.com.au

Drawn	SB	Date 03/06/22
Checked	HG	Date 03/06/22
Designed	PB	Date 03/06/22
Verified	HG	Date 03/06/22
Approved		

Client: CARDINIA SHIRE COUNCIL

Project: SEALING THE HILLS
PACKAGE 11
COCKATOO, VIC 3781

Title: DETAILED DESIGN PLANS
PHASE 1 DRIANAGE
SHEET 4 OF 19

Status: FOR TENDER ONLY
NOT TO BE USED FOR CONSTRUCTION PURPOSES

DATUM	COUNCIL Drg. No.	Scale	Size
MGA/AHD	———	AS SHOWN	A1

Drawing Number: V210215-WE-1104


Revision: A

XREFs: Cockatoo_Package11; V210215-CI-XR-DR01; XR-V210215-BOUND; XR-V210215-EX-SERV; XR-V210215-SURV; V210215-CD-XRF-LEGEND; V210215-CI-XR-ROAD; XR-V210215-EX-CONT; V210215-EX-CONT; V210215-CI-XR-CONTOURS
CAD File: C:\Apps\12dSData\AUBDCS\YN01\V210215 CSC road sealing_172\04_Delivery\01_WIP\03_CAD\01_Dgn\V210215-WE-1100-1119.dwg

DATE PLOTTED: 5 September 2022 2:13 PM BY: SPENCER BRUCE

XREFs: Cockatoo_Package11: V210215-CI-XR-DR01; XR-V210215-BOUND; XR-V210215-EX-SERV; XR-V210215-SURV; V210215-CD-XRF-LEGEND; V210215-CI-XR-ROAD; XR-V210215-EX-CONT; V210215-EX-CONT
CAD File: C:\Apps\12dS\data\AUBDCSYN01\V210215 CSC road sealing_ 172\04_Delivery\01_WIP\03_CAD\01_Drg\V210215-WE-1100-1119.dwg

MATCHLINE JOINS V210215-WE-1104

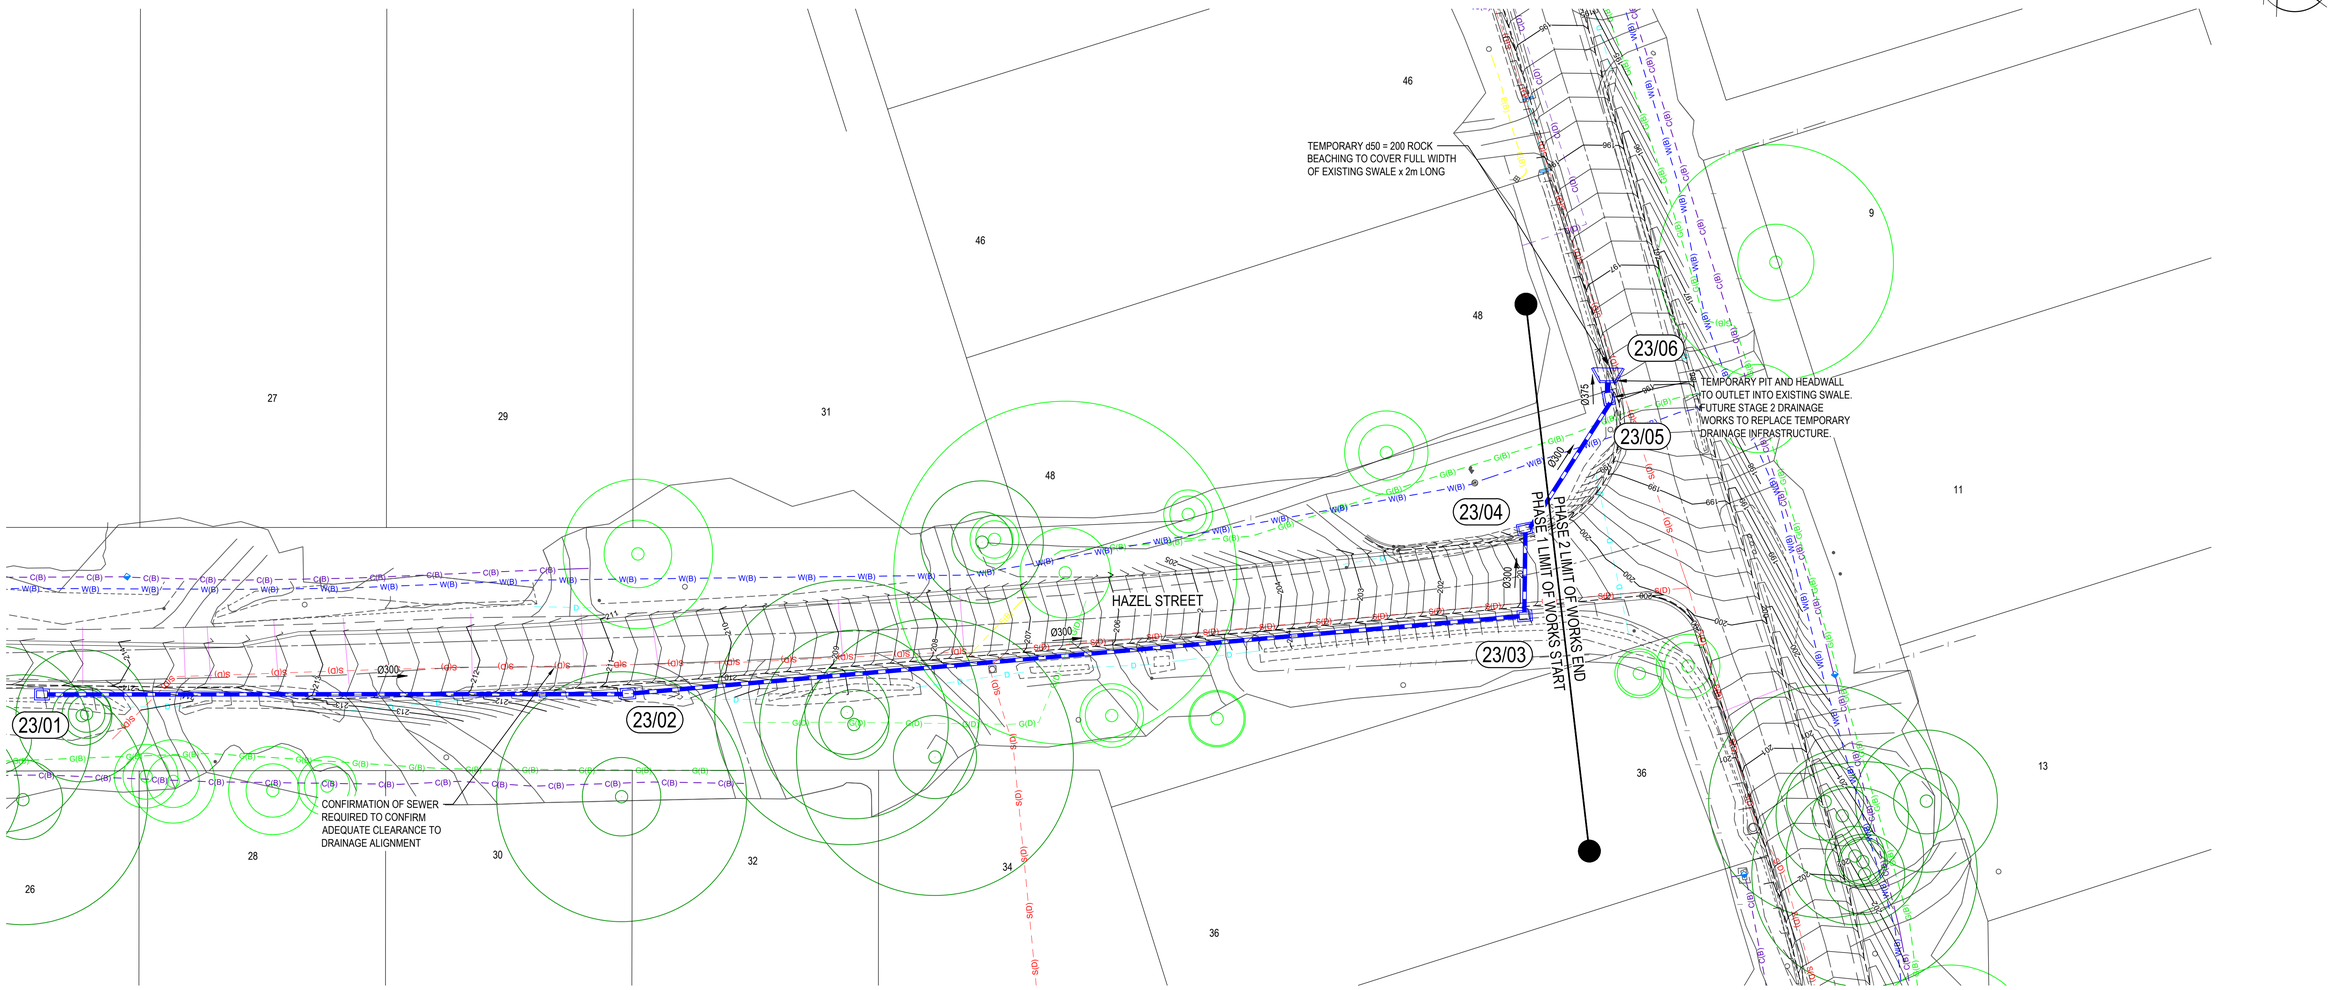

LEGEND

- EXISTING CADASTRAL BOUNDARY
- D — EXISTING DRAINAGE
- C(B) — EXISTING COMMUNICATION (CLASS B)
- C(D) — EXISTING COMMUNICATION (CLASS D)
- E(B) — EXISTING ELECTRICAL (CLASS B)
- G(B) — EXISTING GAS (CLASS B)
- G(D) — EXISTING GAS (CLASS D)
- S(D) — EXISTING SEWER (CLASS D)
- UNK(B) — EXISTING UNCLASSIFIED
- W(B) — EXISTING WATER (CLASS B)
- W(D) — EXISTING WATER (CLASS D)
- PROTECTED TREE SRZ AND TPZ
- OTHER TREE SRZ AND TPZ
- SM2 — PROPOSED KERB AND CHANNEL
- PROPOSED ROAD BITUMEN EDGE
- PROPOSED FOOTPATH

DIAL BEFORE YOU DIG www.1100.com.au
The Essential First Step

WARNING

BEWARE OF UNDERGROUND SERVICES

THE LOCATIONS OF UNDERGROUND SERVICES ARE APPROXIMATE ONLY AND THEIR EXACT POSITION SHOULD BE PROVEN ON SITE. NO GUARANTEE IS GIVEN THAT ALL EXISTING SERVICES ARE SHOWN.

CONTRACTOR TO VERIFY EXISTING SERVICES CONNECTION LEVELS PRIOR TO CONSTRUCTION. ANY DISCREPANCIES MUST BE IMMEDIATELY IDENTIFIED AND THE SUPERINTENDENT NOTIFIED PRIOR TO CONSTRUCTION COMMENCING.

SCALE 1:250 — 0 5 10 15 20 25m @A1

Rev.	Date	Description	Des.	Verif.	Appd.
A	01/09/22	DETAILED DESIGN	PB	HG	

© Cardno Limited All Rights Reserved.
This document is produced by Cardno Limited solely for the benefit of and use by the client in accordance with the terms of the retainer. Cardno Limited does not and shall not assume any responsibility or liability whatsoever to any third party arising out of any use or reliance by third party on the content of this document.

Cardno
Cardno Victoria Pty Ltd | ABN 47 106 610 913
Level 4, 501 Swanston Street
Melbourne VIC 3000
Tel: 03 8415 7777 Fax: 03 8415 7788
Web: www.cardno.com.au

Drawn	SB	Date 03/06/22
Checked	HG	Date 03/06/22
Designed	PB	Date 03/06/22
Verified	HG	Date 03/06/22
Approved		

Client: CARDINIA SHIRE COUNCIL

Project: SEALING THE HILLS
PACKAGE 11
COCKATOO, VIC 3781

Title: DETAILED DESIGN PLANS
PHASE 1 DRIANAGE
SHEET 5 OF 19

Status: FOR TENDER ONLY
NOT TO BE USED FOR CONSTRUCTION PURPOSES

DATUM	COUNCIL Drg. No.	Scale	Size
MGA/AHD	———-	AS SHOWN	A1


Drawing Number: V210215-WE-1105

Revision: A

DATE PLOTTED: 5 September 2022 2:13 PM BY: SPENCER BRUCE

XREFs: Cockatoo_Package11: V210215-CI-XR-DR01; XR-V210215-BOUND; XR-V210215-EX-SERV; XR-V210215-SURV; V210215-CD-XRF-LEGEND; V210215-CI-XR-ROAD; XR-V210215-EX-CONT; V210215-CI-XR-CONTOURS
CAD File: C:\Apps\12dSdata\AUBDCSYN01\V210215 CSC road sealing_172\04_Delivery\01_WIP\03_CAD\01_Dwg\V210215-WE-1100-1119.dwg

MATCHLINE JOINS V210215-WE-1103

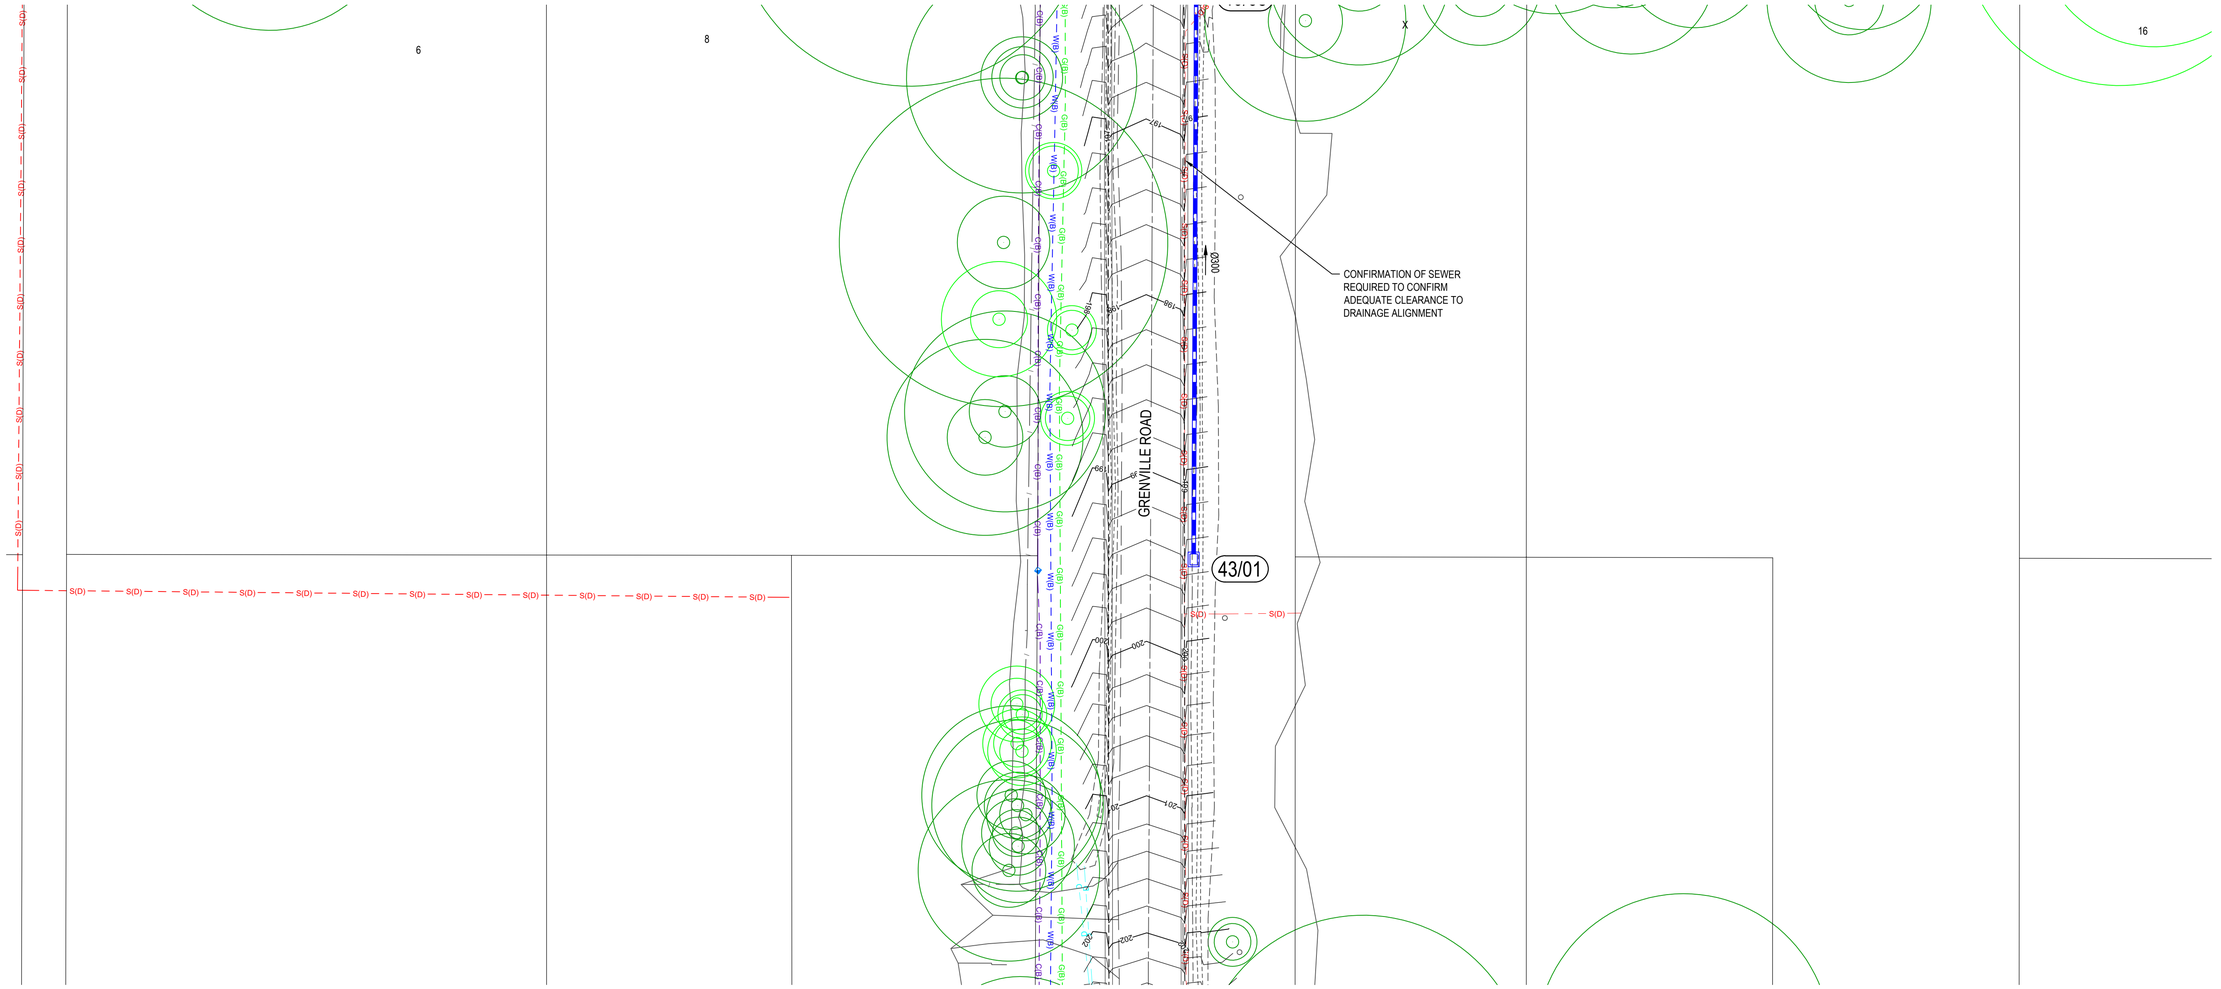

MATCHLINE JOINS V210215-WE-1108

LEGEND

- EXISTING CADASTRAL BOUNDARY
- D — EXISTING DRAINAGE
- C(B) — EXISTING COMMUNICATION (CLASS B)
- C(D) — EXISTING COMMUNICATION (CLASS D)
- E(B) — EXISTING ELECTRICAL (CLASS B)
- G(B) — EXISTING GAS (CLASS B)
- G(D) — EXISTING GAS (CLASS D)
- S(D) — EXISTING SEWER (CLASS D)
- UNK(B) — EXISTING UNCLASSIFIED
- W(B) — EXISTING WATER (CLASS B)
- W(D) — EXISTING WATER (CLASS D)
- PROTECTED TREE SRZ AND TPZ
- OTHER TREE SRZ AND TPZ
- SM2 — PROPOSED KERB AND CHANNEL
- PROPOSED ROAD BITUMEN EDGE
- PROPOSED FOOTPATH

DIAL BEFORE YOU DIG www.1100.com.au
The Essential First Step

WARNING

BEWARE OF UNDERGROUND SERVICES

THE LOCATIONS OF UNDERGROUND SERVICES ARE APPROXIMATE ONLY AND THEIR EXACT POSITION SHOULD BE PROVEN ON SITE. NO GUARANTEE IS GIVEN THAT ALL EXISTING SERVICES ARE SHOWN.

CONTRACTOR TO VERIFY EXISTING SERVICES CONNECTION LEVELS PRIOR TO CONSTRUCTION. ANY DISCREPANCIES MUST BE IMMEDIATELY IDENTIFIED AND THE SUPERINTENDENT NOTIFIED PRIOR TO CONSTRUCTION COMMENCING.

0 5 10 15 20 25m
SCALE 1:250 @A1

Rev.	Date	Description	Des.	Verif.	Appd.
A	01/09/22	DETAILED DESIGN	PB	HG	

© Cardno Limited All Rights Reserved.
This document is produced by Cardno Limited solely for the benefit of and use by the client in accordance with the terms of the retainer. Cardno Limited does not and shall not assume any responsibility or liability whatsoever to any third party arising out of any use or reliance by third party on the content of this document.

Cardno Victoria Pty Ltd | ABN 47 106 610 913
Level 4, 501 Swanston Street
Melbourne VIC 3000
Tel: 03 8415 7777 Fax: 03 8415 7788
Web: www.cardno.com.au

Drawn	SB	Date 03/06/22
Checked	HG	Date 03/06/22
Designed	PB	Date 03/06/22
Verified	HG	Date 03/06/22
Approved		

Client: CARDINIA SHIRE COUNCIL

Project: SEALING THE HILLS
PACKAGE 11
COCKATOO, VIC 3781


Title: DETAILED DESIGN PLANS
PHASE 1 DRIANAGE
SHEET 6 OF 19

Status: FOR TENDER ONLY
NOT TO BE USED FOR CONSTRUCTION PURPOSES

DATUM	COUNCIL Drg. No	Scale	Size
MGA/AHD	———-	AS SHOWN	A1

Drawing Number: V210215-WE-1106
Revision: A

DATE PLOTTED: 5 September 2022 2:13 PM BY : SPENCER BRUCE

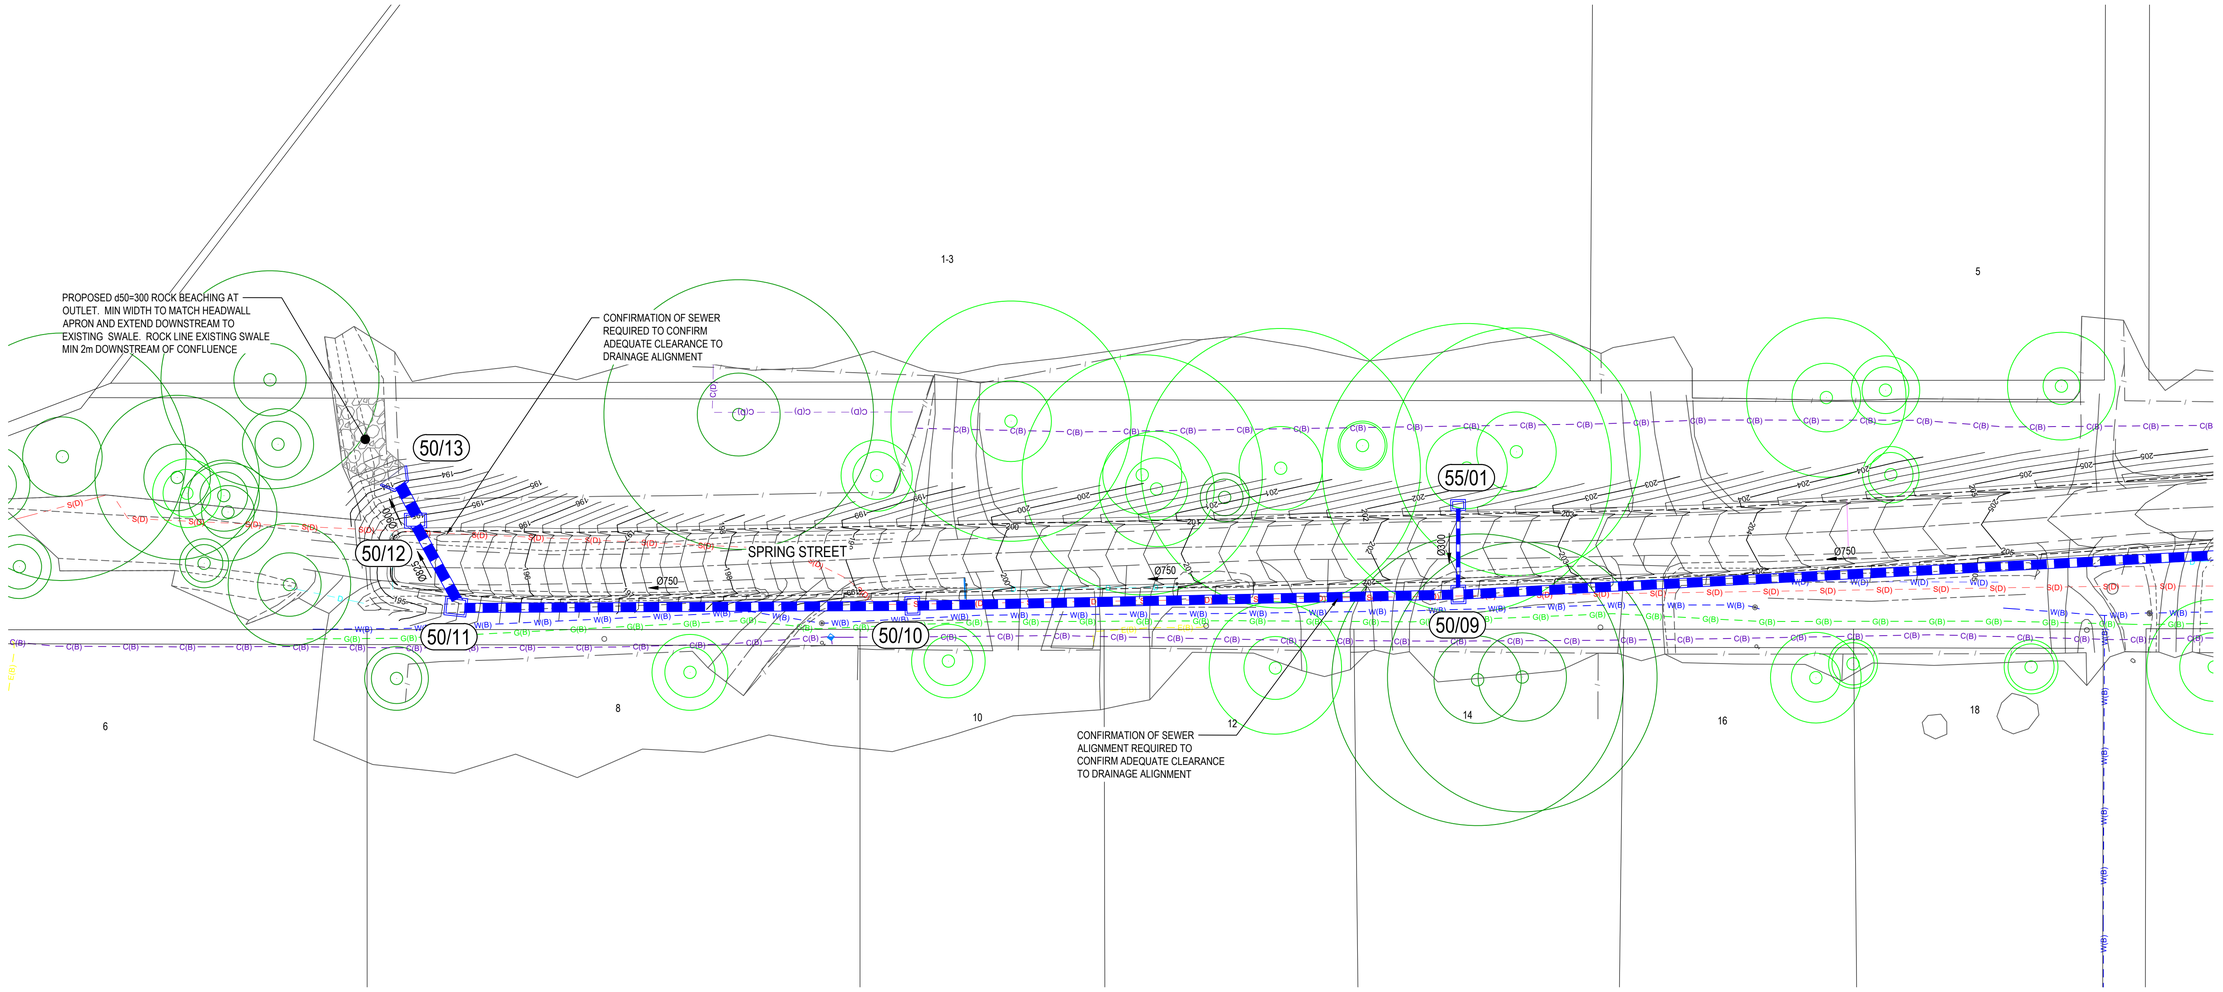

LEGEND

- EXISTING CADASTRAL BOUNDARY
- D — EXISTING DRAINAGE
- C(B) — EXISTING COMMUNICATION (CLASS B)
- C(D) — EXISTING COMMUNICATION (CLASS D)
- E(B) — EXISTING ELECTRICAL (CLASS B)
- G(B) — EXISTING GAS (CLASS B)
- G(D) — EXISTING GAS (CLASS D)
- S(D) — EXISTING SEWER (CLASS D)
- UNK(B) — EXISTING UNCLASSIFIED
- W(B) — EXISTING WATER (CLASS B)
- W(D) — EXISTING WATER (CLASS D)
- PROTECTED TREE SRZ AND TPZ
- OTHER TREE SRZ AND TPZ
- SM2 — PROPOSED KERB AND CHANNEL
- PROPOSED ROAD BITUMEN EDGE
- PROPOSED FOOTPATH

DIAL BEFORE YOU DIG www.1100.com.au
The Essential First Step

WARNING

BEWARE OF UNDERGROUND SERVICES

THE LOCATIONS OF UNDERGROUND SERVICES ARE APPROXIMATE ONLY AND THEIR EXACT POSITION SHOULD BE PROVEN ON SITE. NO GUARANTEE IS GIVEN THAT ALL EXISTING SERVICES ARE SHOWN.

CONTRACTOR TO VERIFY EXISTING SERVICES CONNECTION LEVELS PRIOR TO CONSTRUCTION. ANY DISCREPANCIES MUST BE IMMEDIATELY IDENTIFIED AND THE SUPERINTENDENT NOTIFIED PRIOR TO CONSTRUCTION COMMENCING.

0 5 10 15 20 25m
SCALE 1:250 @A1

Rev.	Date	Description	Des.	Verif.	Appd.
A	01/09/22	DETAILED DESIGN	PB	HG	

© Cardno Limited All Rights Reserved.
This document is produced by Cardno Limited solely for the benefit of and use by the client in accordance with the terms of the retainer. Cardno Limited does not and shall not assume any responsibility or liability whatsoever to any third party arising out of any use or reliance by third party on the content of this document.

Cardno
Cardno Victoria Pty Ltd | ABN 47 106 610 913
Level 4, 501 Swanston Street
Melbourne VIC 3000
Tel: 03 8415 7777 Fax: 03 8415 7788
Web: www.cardno.com.au

Drawn	SB	Date 03/06/22
Checked	HG	Date 03/06/22
Designed	PB	Date 03/06/22
Verified	HG	Date 03/06/22
Approved		

Client: CARDINIA SHIRE COUNCIL

Project: SEALING THE HILLS
PACKAGE 11
COCKATOO, VIC 3781

Title: DETAILED DESIGN PLANS
PHASE 1 DRIANAGE
SHEET 7 OF 19

Status: FOR TENDER ONLY
NOT TO BE USED FOR CONSTRUCTION PURPOSES

DATUM	COUNCIL Drg. No	Scale	Size
MGA/AHD	———	AS SHOWN	A1

Drawing Number: V210215-WE-1107
Revision: A


XREFs: Cockatoo_Package11:: V210215-CI-XR-DR01; XR-V210215-BOUND; XR-V210215-EX-SERV; XR-V210215-SURV; V210215-CD-XRF-LEGEND; V210215-CI-XR-ROAD; XR-V210215-EX-CONT; V210215-EX-CONT
CAD File: C:\Apps\12dSdata\AUBDCSYN01\V210215 CSC road sealing_172\04_Delivery\01_WIP\03_CAD\01_Dgn\V210215-WE-1100-1119.dwg

DATE PLOTTED: 5 September 2022 2:13 PM BY: SPENCER BRUCE

MATCHLINE JOINS V210215-WE-1106

MATCHLINE JOINS V210215-WE-1107

MATCHLINE JOINS V210215-WE-1109

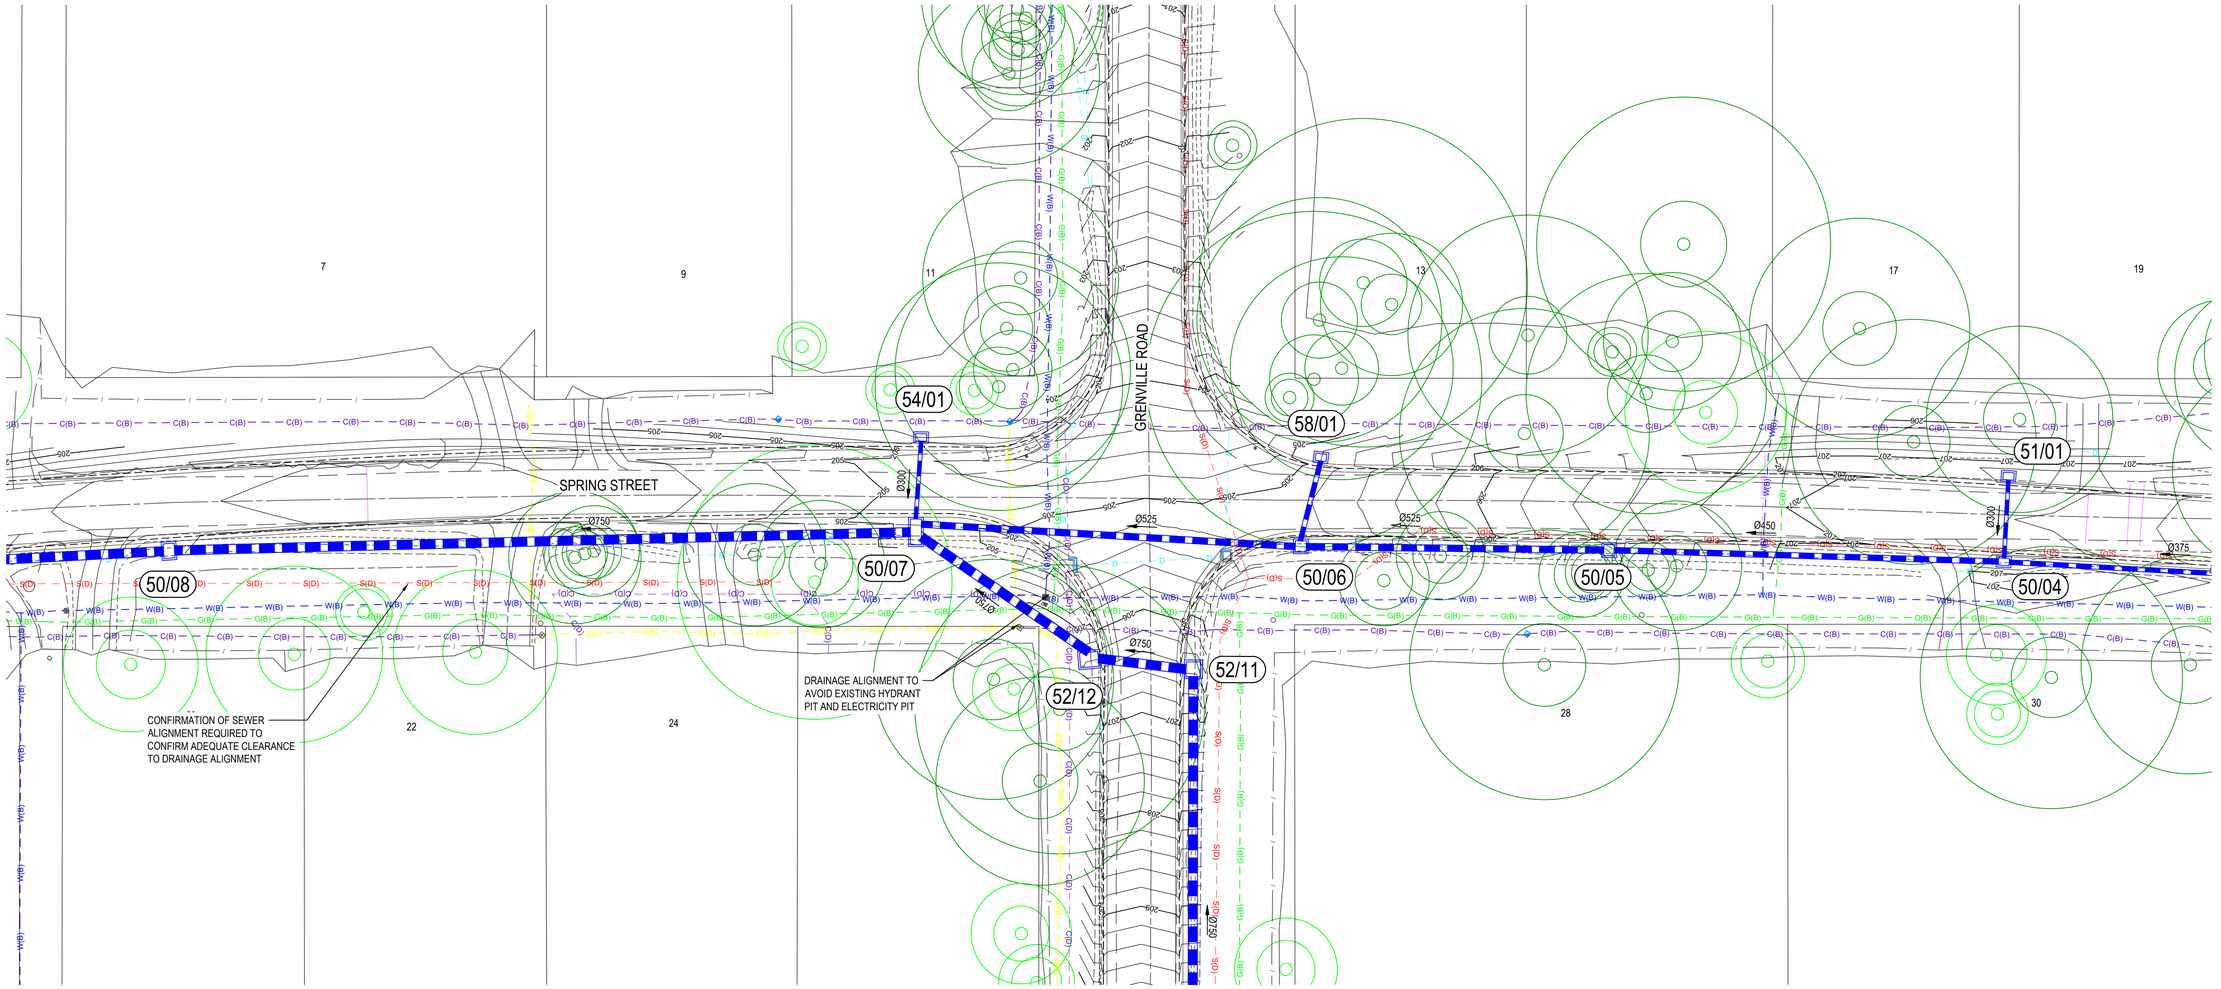

MATCHLINE JOINS V210215-WE-1111

LEGEND

- EXISTING CADASTRAL BOUNDARY
- D — EXISTING DRAINAGE
- C(B) — EXISTING COMMUNICATION (CLASS B)
- C(D) — EXISTING COMMUNICATION (CLASS D)
- E(B) — EXISTING ELECTRICAL (CLASS B)
- G(B) — EXISTING GAS (CLASS B)
- G(D) — EXISTING GAS (CLASS D)
- S(D) — EXISTING SEWER (CLASS D)
- UNK(B) — EXISTING UNCLASSIFIED
- W(B) — EXISTING WATER (CLASS B)
- W(D) — EXISTING WATER (CLASS D)
- PROTECTED TREE SRZ AND TPZ
- OTHER TREE SRZ AND TPZ
- SM2 — PROPOSED KERB AND CHANNEL
- PROPOSED ROAD BITUMEN EDGE
- PROPOSED FOOTPATH

0 5 10 15 20 25m

SCALE 1:250 @A1

DIAL BEFORE YOU DIG www.1100.com.au
The Essential First Step

WARNING

BEWARE OF UNDERGROUND SERVICES

THE LOCATIONS OF UNDERGROUND SERVICES ARE APPROXIMATE ONLY AND THEIR EXACT POSITION SHOULD BE PROVEN ON SITE. NO GUARANTEE IS GIVEN THAT ALL EXISTING SERVICES ARE SHOWN.

CONTRACTOR TO VERIFY EXISTING SERVICES CONNECTION LEVELS PRIOR TO CONSTRUCTION. ANY DISCREPANCIES MUST BE IMMEDIATELY IDENTIFIED AND THE SUPERINTENDENT NOTIFIED PRIOR TO CONSTRUCTION COMMENCING.

Rev.	Date	Description	Des.	Verif.	Appd.
A	01/09/22	DETAILED DESIGN	PB	HG	

© Cardno Limited All Rights Reserved.
This document is produced by Cardno Limited solely for the benefit of and use by the client in accordance with the terms of the retainer. Cardno Limited does not and shall not assume any responsibility or liability whatsoever to any third party arising out of any use or reliance by third party on the content of this document.

Cardno
Cardno Victoria Pty Ltd | ABN 47 106 610 913
Level 4, 501 Swanston Street
Melbourne VIC 3000
Tel: 03 8415 7777 Fax: 03 8415 7788
Web: www.cardno.com.au

Drawn	SB	Date 03/06/22
Checked	HG	Date 03/06/22
Designed	PB	Date 03/06/22
Verified	HG	Date 03/06/22
Approved		

Client: CARDINIA SHIRE COUNCIL

Project: SEALING THE HILLS
PACKAGE 11
COCKATOO, VIC 3781

Title: DETAILED DESIGN PLANS
PHASE 1 DRIANAGE
SHEET 8 OF 19

Status: FOR TENDER ONLY
NOT TO BE USED FOR CONSTRUCTION PURPOSES

DATUM	COUNCIL Drg. No	Scale	Size
MGA/AHD	———"	AS SHOWN	A1

Drawing Number: V210215-WE-1108


Revision: A

XREFs: Cockatoo_Package11: V210215-CI-XR-DR01; XR-V210215-BOUND, XR-V210215-EX-SERV; XR-V210215-SURV; V210215-CD-XRF-LEGEND; V210215-CI-XR-ROAD, XR-V210215-EX-CONT; V210215-EX-CONT; V210215-CI-XR-CONTOURS
CAD File: C:\Apps\12dSdata\AUBDCS\YN01\V210215 CSC road sealing_172/04_Delivery\01_WIP\03_CAD\01_Drg\V210215-WE-1100-1119.dwg

DATE PLOTTED: 5 September 2022 2:13 PM BY: SPENCER BRUCE

MATCHLINE JOINS V210215-WE-1108

MATCHLINE JOINS V210215-WE-1110

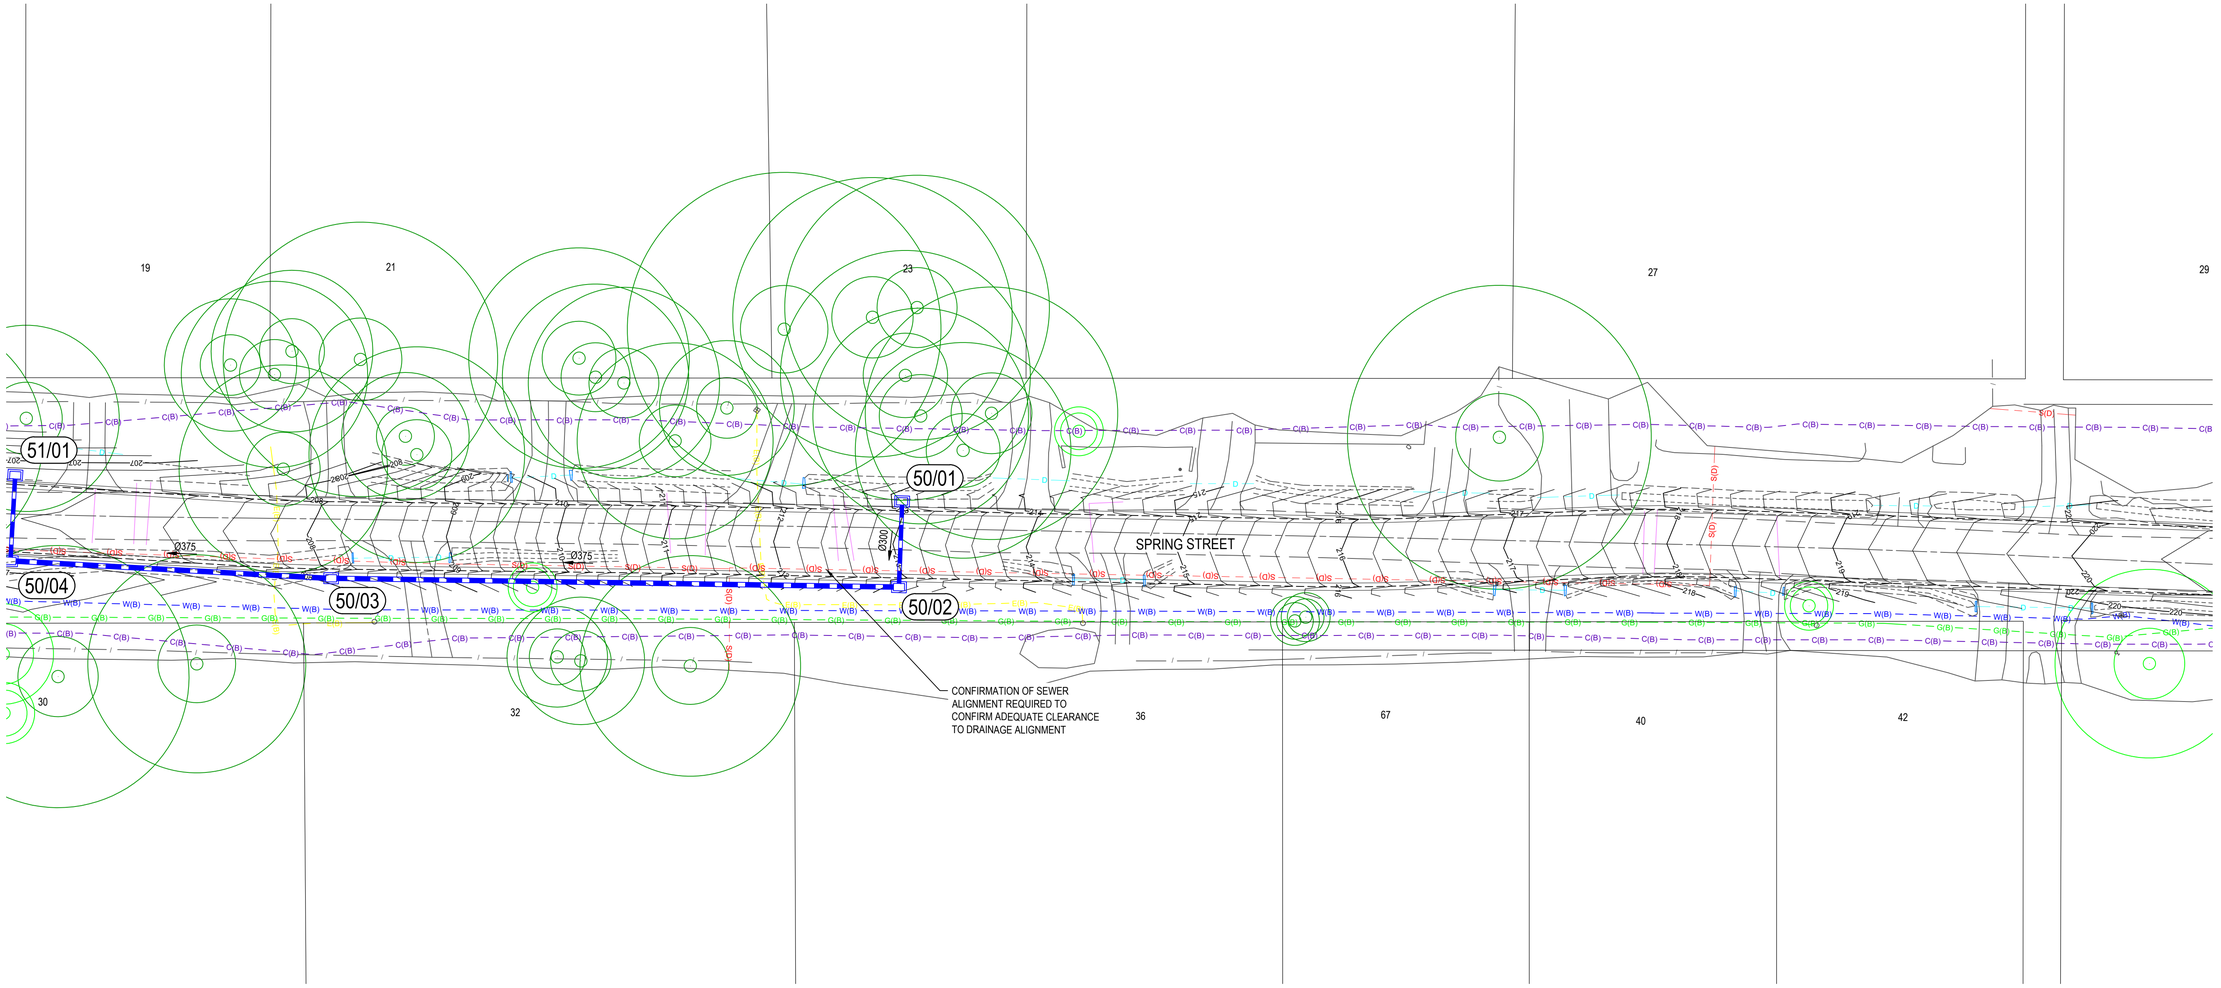

LEGEND

- EXISTING CADASTRAL BOUNDARY
- D — EXISTING DRAINAGE
- C(B) — EXISTING COMMUNICATION (CLASS B)
- C(D) — EXISTING COMMUNICATION (CLASS D)
- E(B) — EXISTING ELECTRICAL (CLASS B)
- G(B) — EXISTING GAS (CLASS B)
- G(D) — EXISTING GAS (CLASS D)
- S(D) — EXISTING SEWER (CLASS D)
- UNK(B) — EXISTING UNCLASSIFIED
- W(B) — EXISTING WATER (CLASS B)
- W(D) — EXISTING WATER (CLASS D)
- PROTECTED TREE SRZ AND TPZ
- OTHER TREE SRZ AND TPZ
- SM2 — PROPOSED KERB AND CHANNEL
- PROPOSED ROAD BITUMEN EDGE
- PROPOSED FOOTPATH

0 5 10 15 20 25m

SCALE 1:250 @A1

DIAL BEFORE YOU DIG www.1100.com.au
The Essential First Step

WARNING

BEWARE OF UNDERGROUND SERVICES

THE LOCATIONS OF UNDERGROUND SERVICES ARE APPROXIMATE ONLY AND THEIR EXACT POSITION SHOULD BE PROVEN ON SITE. NO GUARANTEE IS GIVEN THAT ALL EXISTING SERVICES ARE SHOWN.

CONTRACTOR TO VERIFY EXISTING SERVICES CONNECTION LEVELS PRIOR TO CONSTRUCTION. ANY DISCREPANCIES MUST BE IMMEDIATELY IDENTIFIED AND THE SUPERINTENDENT NOTIFIED PRIOR TO CONSTRUCTION COMMENCING.

Rev.	Date	Description	Des.	Verif.	Appd.
A	01/09/22	DETAILED DESIGN	PB	HG	

© Cardno Limited All Rights Reserved.
This document is produced by Cardno Limited solely for the benefit of and use by the client in accordance with the terms of the retainer. Cardno Limited does not and shall not assume any responsibility or liability whatsoever to any third party arising out of any use or reliance by third party on the content of this document.

Cardno
Cardno Victoria Pty Ltd | ABN 47 106 610 913
Level 4, 501 Swanston Street
Melbourne VIC 3000
Tel: 03 8415 7777 Fax: 03 8415 7788
Web: www.cardno.com.au

Drawn	SB	Date 03/06/22
Checked	HG	Date 03/06/22
Designed	PB	Date 03/06/22
Verified	HG	Date 03/06/22
Approved		

Client: CARDINIA SHIRE COUNCIL

Project: SEALING THE HILLS
PACKAGE 11
COCKATOO, VIC 3781

Title: DETAILED DESIGN PLANS
PHASE 1 DRIANAGE
SHEET 9 OF 19

Status: FOR TENDER ONLY
NOT TO BE USED FOR CONSTRUCTION PURPOSES

DATUM	COUNCIL Drg. No.	Scale	Size
MGA/AHD	———-	AS SHOWN	A1


Drawing Number: V210215-WE-1109

Revision: A

XREF's: Cockatoo_Package11: V210215-CI-XR-DR01; XR-V210215-BOUND; XR-V210215-EX-SERV; XR-V210215-SURV; V210215-CD-XRF-LEGEND; V210215-CI-XR-ROAD; XR-V210215-EX-CONT; V210215-CI-XR-CONTOURS
CAD File: C:\Apps\12d\Data\AUBDCSYN01\V210215 CSC road sealing_172204_Delivery\01_WIP\03_CAD\01_Drg\V210215-WE-1100-1119.dwg

DATE PLOTTED: 5 September 2022 2:13 PM BY: SPENCER BRUCE

MATCHLINE JOINS V210215-WE-1109

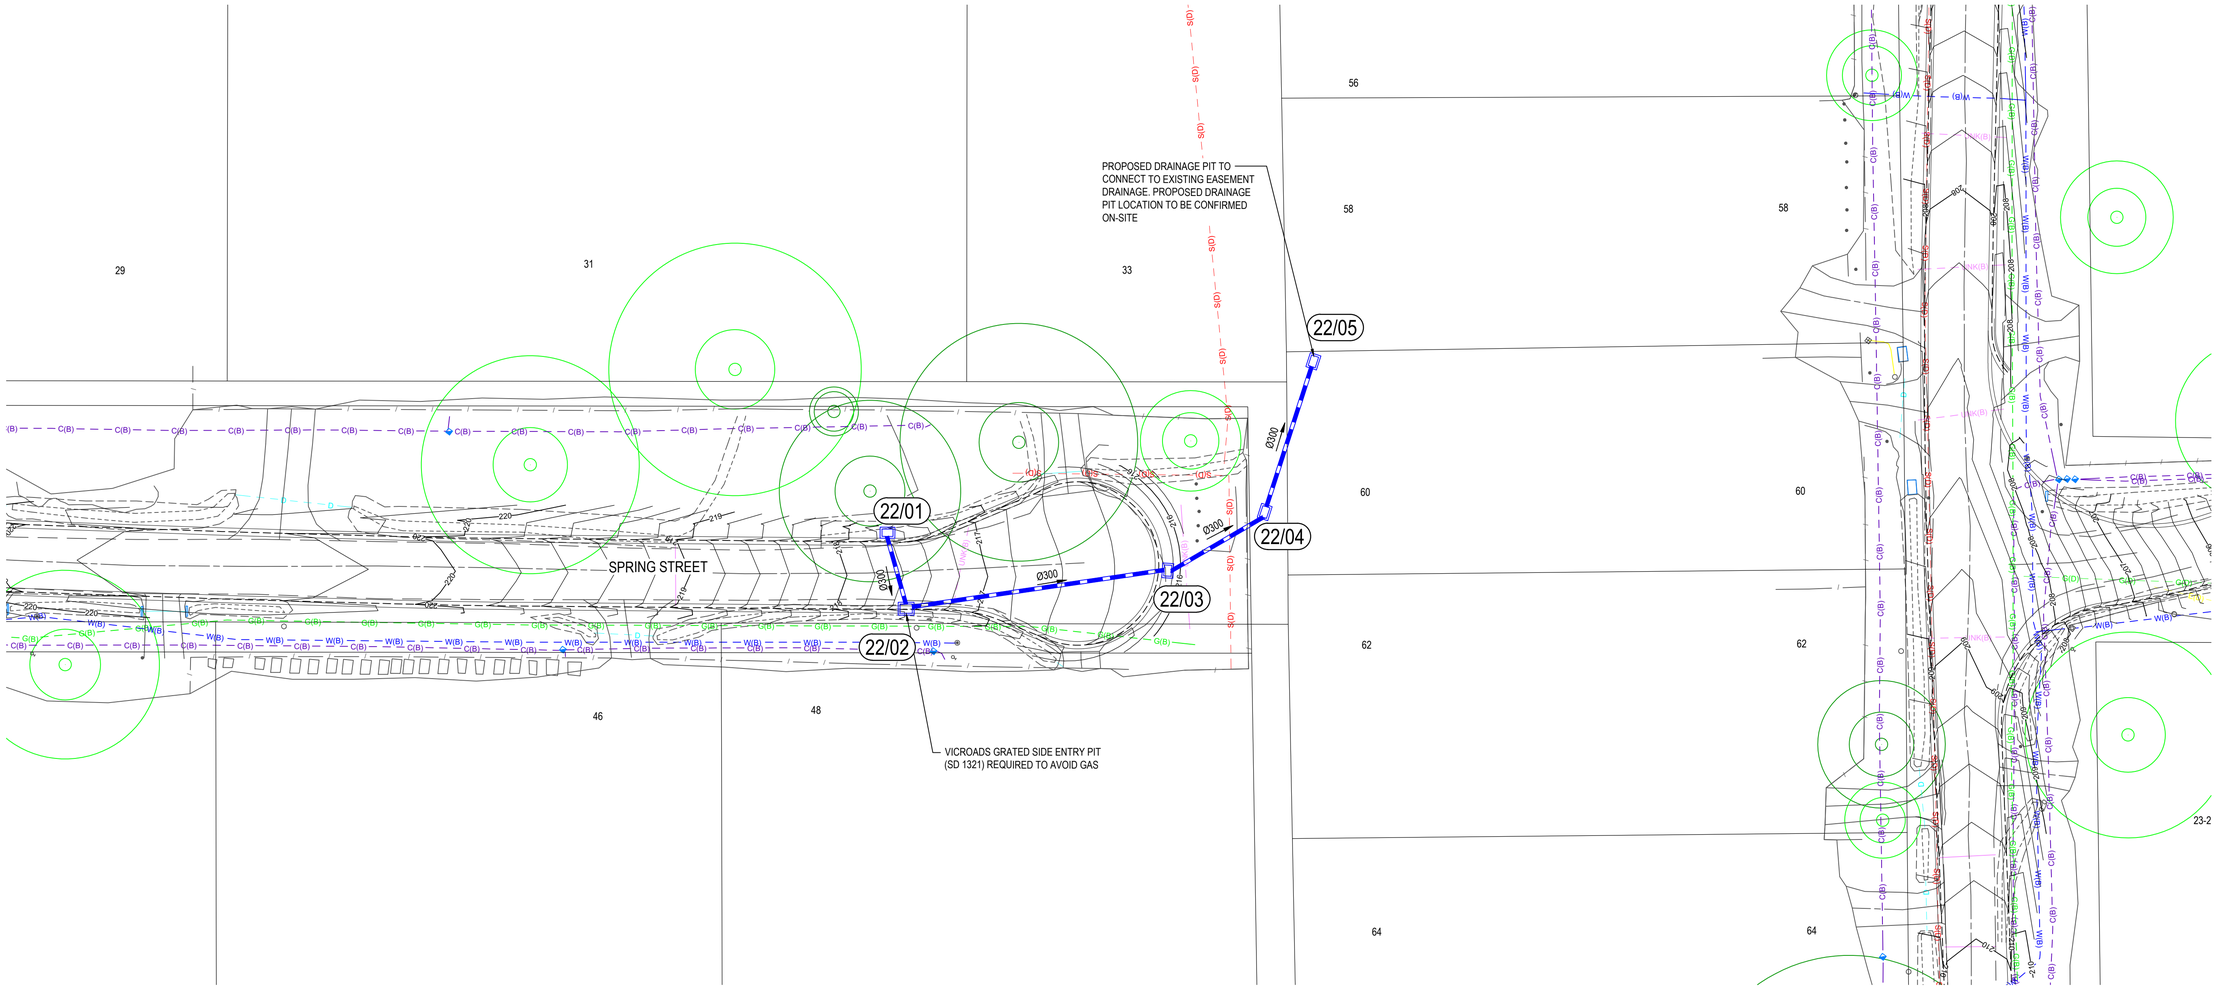

LEGEND

- EXISTING CADASTRAL BOUNDARY
- D — EXISTING DRAINAGE
- C(B) — EXISTING COMMUNICATION (CLASS B)
- C(D) — EXISTING COMMUNICATION (CLASS D)
- E(B) — EXISTING ELECTRICAL (CLASS B)
- G(B) — EXISTING GAS (CLASS B)
- G(D) — EXISTING GAS (CLASS D)
- S(D) — EXISTING SEWER (CLASS D)
- UNK(B) — EXISTING UNCLASSIFIED
- W(B) — EXISTING WATER (CLASS B)
- W(D) — EXISTING WATER (CLASS D)
- PROTECTED TREE SRZ AND TPZ
- OTHER TREE SRZ AND TPZ
- SM2 — PROPOSED KERB AND CHANNEL
- PROPOSED ROAD BITUMEN EDGE
- PROPOSED FOOTPATH

0 5 10 15 20 25m
SCALE 1:250 @A1

DIAL BEFORE YOU DIG www.1100.com.au
The Essential First Step

WARNING
BEWARE OF UNDERGROUND SERVICES
THE LOCATIONS OF UNDERGROUND SERVICES ARE APPROXIMATE ONLY AND THEIR EXACT POSITION SHOULD BE PROVEN ON SITE. NO GUARANTEE IS GIVEN THAT ALL EXISTING SERVICES ARE SHOWN.

CONTRACTOR TO VERIFY EXISTING SERVICES CONNECTION LEVELS PRIOR TO CONSTRUCTION. ANY DISCREPANCIES MUST BE IMMEDIATELY IDENTIFIED AND THE SUPERINTENDENT NOTIFIED PRIOR TO CONSTRUCTION COMMENCING.

Rev.	Date	Description	Des.	Verif.	Appd.
A	01/09/22	DETAILED DESIGN	PB	HG	

© Cardno Limited All Rights Reserved.
This document is produced by Cardno Limited solely for the benefit of and use by the client in accordance with the terms of the retainer. Cardno Limited does not and shall not assume any responsibility or liability whatsoever to any third party arising out of any use or reliance by third party on the content of this document.

Cardno®
Cardno Victoria Pty Ltd | ABN 47 106 610 913
Level 4, 501 Swanston Street
Melbourne VIC 3000
Tel: 03 8415 7777 Fax: 03 8415 7788
Web: www.cardno.com.au

Drawn	SB	Date 03/06/22
Checked	HG	Date 03/06/22
Designed	PB	Date 03/06/22
Verified	HG	Date 03/06/22
Approved		

Client: CARDINIA SHIRE COUNCIL

Project: SEALING THE HILLS
PACKAGE 11
COCKATOO, VIC 3781

Title: DETAILED DESIGN PLANS
PHASE 1 DRIANAGE
SHEET 10 OF 19

Status: FOR TENDER ONLY
NOT TO BE USED FOR CONSTRUCTION PURPOSES

DATUM	COUNCIL Drg. No.	Scale	Size
MGA/AHD	———-	AS SHOWN	A1


Drawing Number: V210215-WE-1110
Revision: A

XREF's: Cockatoo_Package11: V210215-CI-XR-DR01; XR-V210215-BOUND; XR-V210215-EX-SERV; XR-V210215-SURV; V210215-CD-XRF-LEGEND; V210215-CI-XR-ROAD; XR-V210215-EX-CONT; V210215-CI-XR-CONTOURS
CAD File: C:\Apps\12d\Sidata\AUBDCSYN01\V210215 CSC road sealing_172\04_Delivery\01_WIP\03_CAD\01_Drg\V210215-WE-1100-1119.dwg

DATE PLOTTED: 5 September 2022 2:13 PM BY : SPENCER BRUCE

XREFs: Cockatoo_Package11; V210215-CI-XR-DR01; XR-V210215-BOUND; XR-V210215-EX-SERV; XR-V210215-SURV; V210215-CD-XRF-LEGEND; V210215-CI-XR-ROAD; XR-V210215-EX-CONT; V210215-CI-XR-CONTOURS
CAD File: C:\Apps\12d\Data\AUBDCSYN01\V210215 CSC road sealing_172\04_Delivery\01_WIP\03_CAD\01_Drg\V210215-WE-1100-1119.dwg

MATCHLINE JOINS V210215-WE-1108

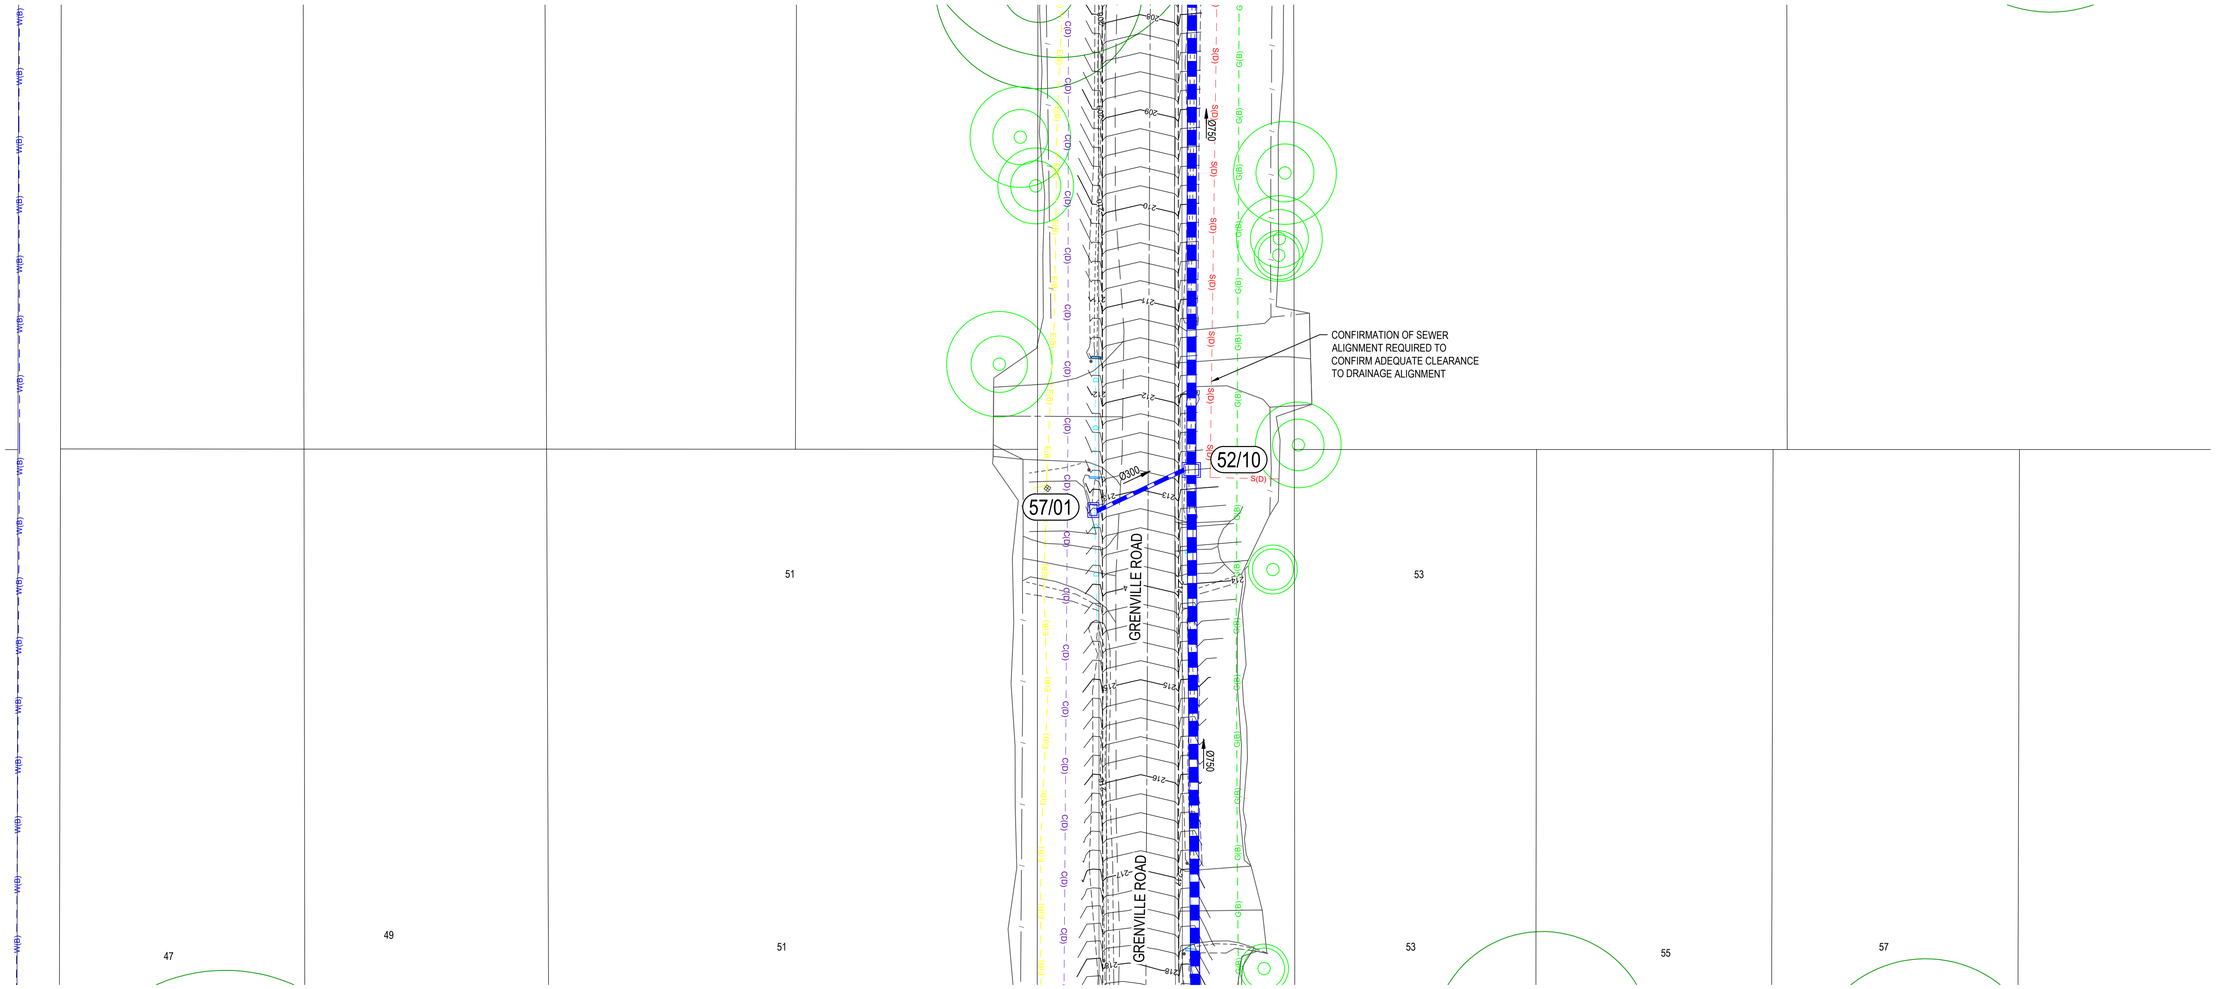

MATCHLINE JOINS V210215-WE-1118

LEGEND

- EXISTING CADASTRAL BOUNDARY
- D — EXISTING DRAINAGE
- C(B) — EXISTING COMMUNICATION (CLASS B)
- C(D) — EXISTING COMMUNICATION (CLASS D)
- E(B) — EXISTING ELECTRICAL (CLASS B)
- G(B) — EXISTING GAS (CLASS B)
- G(D) — EXISTING GAS (CLASS D)
- S(D) — EXISTING SEWER (CLASS D)
- UNK(B) — EXISTING UNCLASSIFIED
- W(B) — EXISTING WATER (CLASS B)
- W(D) — EXISTING WATER (CLASS D)
- PROTECTED TREE SRZ AND TPZ
- OTHER TREE SRZ AND TPZ
- SM2 — PROPOSED KERB AND CHANNEL
- PROPOSED ROAD BITUMEN EDGE
- PROPOSED FOOTPATH

DIAL BEFORE YOU DIG www.1100.com.au
The Essential First Step

WARNING

BEWARE OF UNDERGROUND SERVICES

THE LOCATIONS OF UNDERGROUND SERVICES ARE APPROXIMATE ONLY AND THEIR EXACT POSITION SHOULD BE PROVEN ON SITE. NO GUARANTEE IS GIVEN THAT ALL EXISTING SERVICES ARE SHOWN.

CONTRACTOR TO VERIFY EXISTING SERVICES CONNECTION LEVELS PRIOR TO CONSTRUCTION. ANY DISCREPANCIES MUST BE IMMEDIATELY IDENTIFIED AND THE SUPERINTENDENT NOTIFIED PRIOR TO CONSTRUCTION COMMENCING.

0 5 10 15 20 25m
SCALE 1:250 @A1

Rev.	Date	Description	Des.	Verif.	Appd.
A	01/09/22	DETAILED DESIGN	PB	HG	

© Cardno Limited All Rights Reserved.
This document is produced by Cardno Limited solely for the benefit of and use by the client in accordance with the terms of the retainer. Cardno Limited does not and shall not assume any responsibility or liability whatsoever to any third party arising out of any use or reliance by third party on the content of this document.

Cardno
Cardno Victoria Pty Ltd | ABN 47 106 610 913
Level 4, 501 Swanston Street
Melbourne VIC 3000
Tel: 03 8415 7777 Fax: 03 8415 7788
Web: www.cardno.com.au

Drawn	SB	Date 03/06/22
Checked	HG	Date 03/06/22
Designed	PB	Date 03/06/22
Verified	HG	Date 03/06/22
Approved		

Client: CARDINIA SHIRE COUNCIL

Project: SEALING THE HILLS
PACKAGE 11
COCKATOO, VIC 3781


Title: DETAILED DESIGN PLANS
PHASE 1 DRIANAGE
SHEET 11 OF 19

Status: FOR TENDER ONLY
NOT TO BE USED FOR CONSTRUCTION PURPOSES

DATUM	COUNCIL Drg. No.	Scale	Size
MGA/AHD	———-	AS SHOWN	A1

Drawing Number: V210215-WE-1111
Revision: A

DATE PLOTTED: 5 September 2022 2:13 PM BY: SPENCER BRUCE

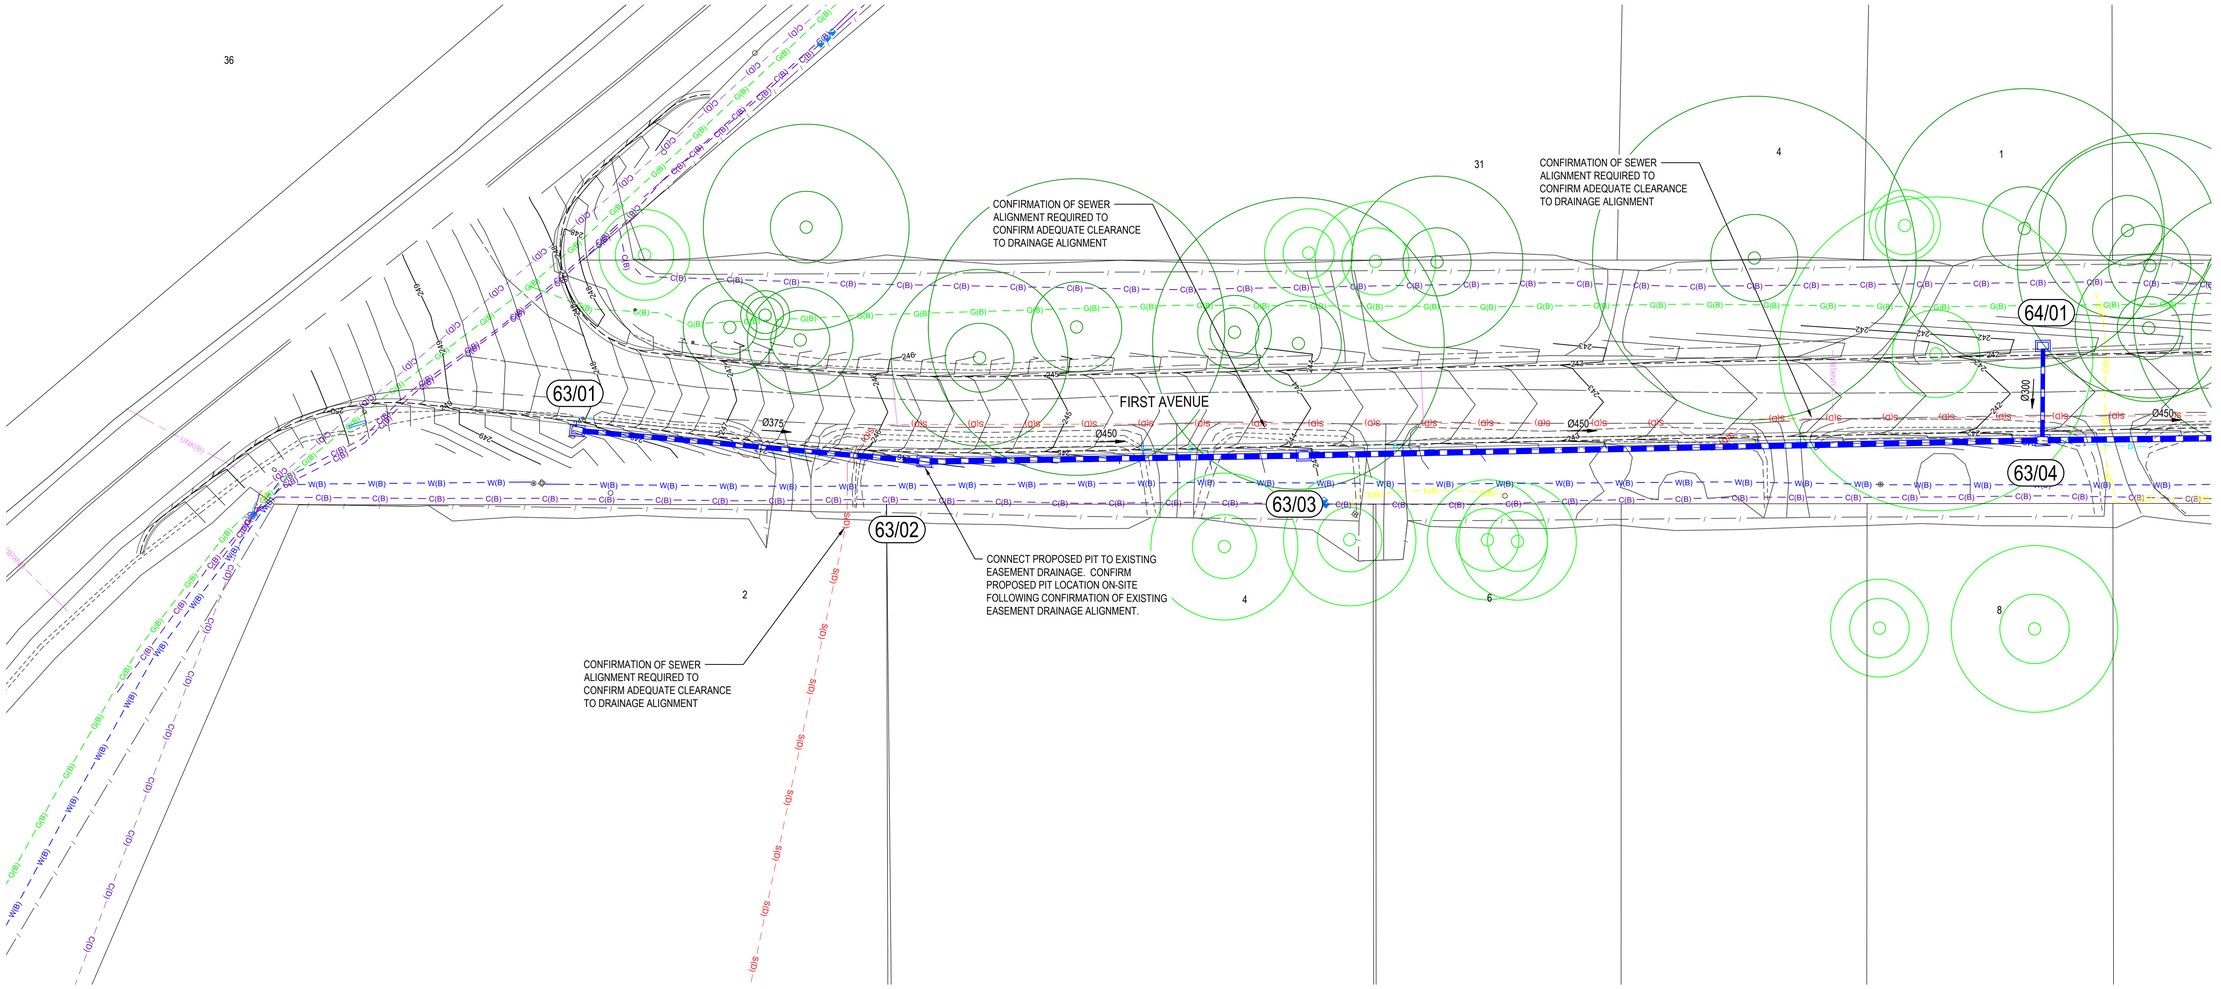

LEGEND

- EXISTING CADASTRAL BOUNDARY
- D — EXISTING DRAINAGE
- C(B) — EXISTING COMMUNICATION (CLASS B)
- C(D) — EXISTING COMMUNICATION (CLASS D)
- E(B) — EXISTING ELECTRICAL (CLASS B)
- G(B) — EXISTING GAS (CLASS B)
- G(D) — EXISTING GAS (CLASS D)
- S(D) — EXISTING SEWER (CLASS D)
- UNK(B) — EXISTING UNCLASSIFIED
- W(B) — EXISTING WATER (CLASS B)
- W(D) — EXISTING WATER (CLASS D)
- PROTECTED TREE SRZ AND TPZ
- OTHER TREE SRZ AND TPZ
- SM2 — PROPOSED KERB AND CHANNEL
- PROPOSED ROAD BITUMEN EDGE
- PROPOSED FOOTPATH

0 5 10 15 20 25m
SCALE 1:250 @A1

DIAL BEFORE YOU DIG www.1100.com.au
The Essential First Step

WARNING

BEWARE OF UNDERGROUND SERVICES

THE LOCATIONS OF UNDERGROUND SERVICES ARE APPROXIMATE ONLY AND THEIR EXACT POSITION SHOULD BE PROVEN ON SITE. NO GUARANTEE IS GIVEN THAT ALL EXISTING SERVICES ARE SHOWN.

CONTRACTOR TO VERIFY EXISTING SERVICES CONNECTION LEVELS PRIOR TO CONSTRUCTION. ANY DISCREPANCIES MUST BE IMMEDIATELY IDENTIFIED AND THE SUPERINTENDENT NOTIFIED PRIOR TO CONSTRUCTION COMMENCING.

Rev.	Date	Description	Des.	Verif.	Appd.
A	01/09/22	DETAILED DESIGN	PB	HG	

© Cardno Limited All Rights Reserved.
This document is produced by Cardno Limited solely for the benefit of and use by the client in accordance with the terms of the retainer. Cardno Limited does not and shall not assume any responsibility or liability whatsoever to any third party arising out of any use or reliance by third party on the content of this document.

Cardno Victoria Pty Ltd | ABN 47 106 610 913
Level 4, 501 Swanston Street
Melbourne VIC 3000
Tel: 03 8415 7777 Fax: 03 8415 7788
Web: www.cardno.com.au

Drawn	SB	Date 03/06/22
Checked	HG	Date 03/06/22
Designed	PB	Date 03/06/22
Verified	HG	Date 03/06/22
Approved		

Client: CARDINIA SHIRE COUNCIL

Project: SEALING THE HILLS
PACKAGE 11
COCKATOO, VIC 3781

Title: DETAILED DESIGN PLANS
PHASE 1 DRIANAGE
SHEET 12 OF 19

Status: FOR TENDER ONLY
NOT TO BE USED FOR CONSTRUCTION PURPOSES


DATUM	COUNCIL Drg. No.	Scale	Size
MGA/AHD	———"	AS SHOWN	A1

Drawing Number: V210215-WE-1112
Revision: A

XREF's: Cockatoo_Package11: V210215-CI-XR-DR01; XR-V210215-BOUND; XR-V210215-EX-SERV; XR-V210215-SURV; V210215-CD-XRF-LEGEND; V210215-CI-XR-ROAD; XR-V210215-EX-CONT; V210215-CI-XR-CONTOURS
CAD File: C:\Apps\12dS\data\AUBDCSYN01\V210215 CSC road sealing_ 172\04_Delivery\01_WIP\03_CAD\01_Drg\V210215-WE-1100-1119.dwg

DATE PLOTTED: 5 September 2022 2:13 PM BY: SPENCER BRUCE

XREF's: Cockatoo_Package11: V210215-CI-XR-DR01; XR-V210215-BOUND; XR-V210215-EX-SERV; XR-V210215-SURV; V210215-CD-XRF-LEGEND; V210215-CI-XR-ROAD; XR-V210215-EX-CONT; V210215-CI-XR-CONTOURS
CAD File: C:\Apps\12d\Data\AUBDCSYN01\V210215 CSC road sealing_17204_Delivery\01_WIP\03_CAD\01_Drg\V210215-WE-1100-1119.dwg

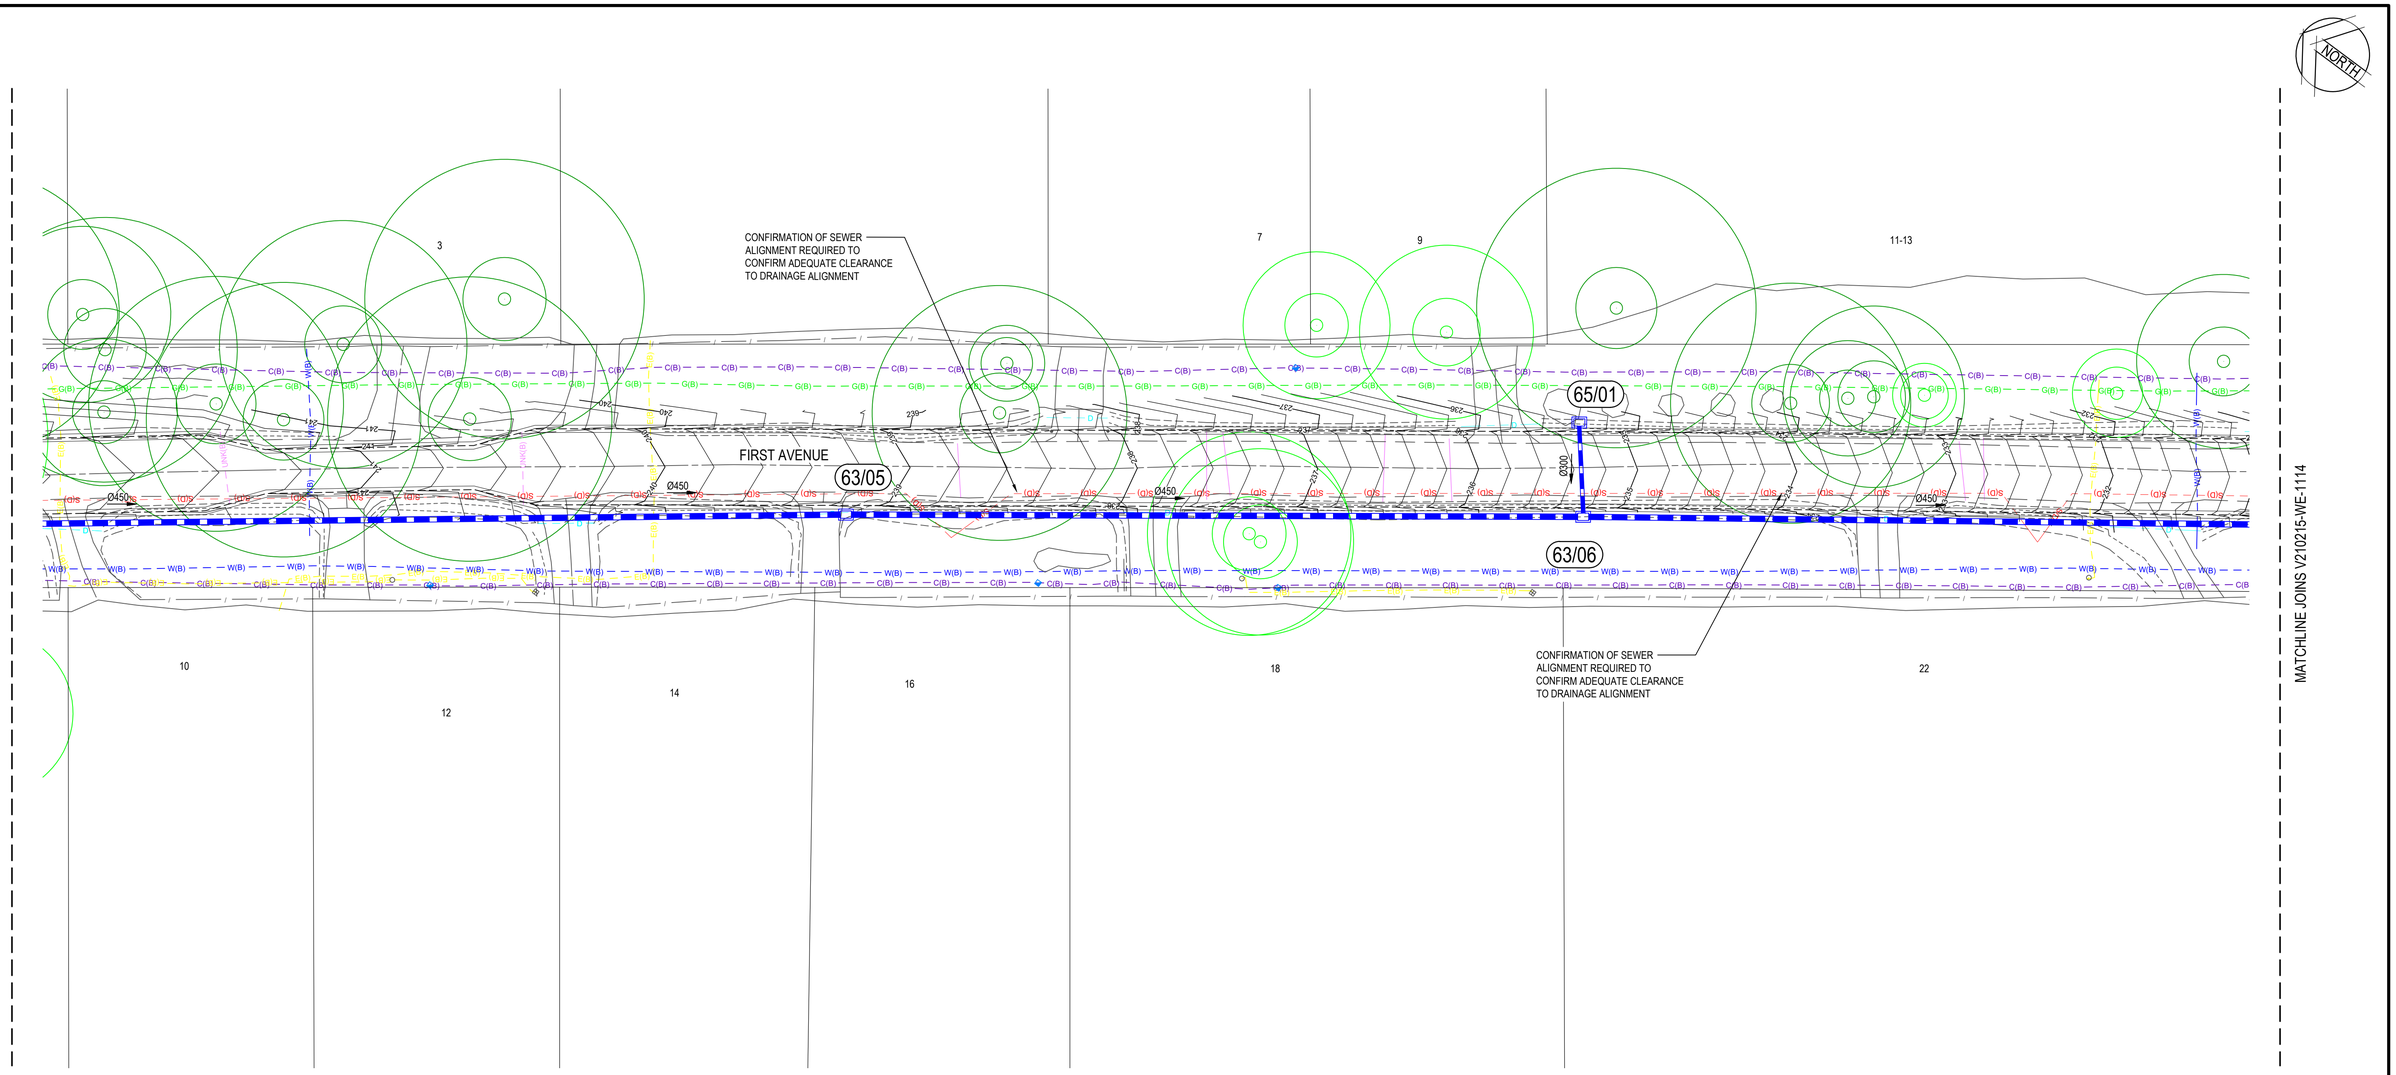

LEGEND

- EXISTING CADASTRAL BOUNDARY
- D — EXISTING DRAINAGE
- C(B) — EXISTING COMMUNICATION (CLASS B)
- C(D) — EXISTING COMMUNICATION (CLASS D)
- E(B) — EXISTING ELECTRICAL (CLASS B)
- G(B) — EXISTING GAS (CLASS B)
- G(D) — EXISTING GAS (CLASS D)
- S(D) — EXISTING SEWER (CLASS D)
- UNK(B) — EXISTING UNCLASSIFIED
- W(B) — EXISTING WATER (CLASS B)
- W(D) — EXISTING WATER (CLASS D)
- PROTECTED TREE SRZ AND TPZ
- OTHER TREE SRZ AND TPZ
- SM2 — PROPOSED KERB AND CHANNEL
- PROPOSED ROAD BITUMEN EDGE
- PROPOSED FOOTPATH

0 5 10 15 20 25m
SCALE 1:250 @A1

DIAL BEFORE YOU DIG www.1100.com.au
The Essential First Step

WARNING

BEWARE OF UNDERGROUND SERVICES

THE LOCATIONS OF UNDERGROUND SERVICES ARE APPROXIMATE ONLY AND THEIR EXACT POSITION SHOULD BE PROVEN ON SITE. NO GUARANTEE IS GIVEN THAT ALL EXISTING SERVICES ARE SHOWN.

CONTRACTOR TO VERIFY EXISTING SERVICES CONNECTION LEVELS PRIOR TO CONSTRUCTION. ANY DISCREPANCIES MUST BE IMMEDIATELY IDENTIFIED AND THE SUPERINTENDENT NOTIFIED PRIOR TO CONSTRUCTION COMMENCING.

Rev.	Date	Description	Des.	Verif.	Appd.
A	01/09/22	DETAILED DESIGN	PB	HG	

© Cardno Limited All Rights Reserved.
This document is produced by Cardno Limited solely for the benefit of and use by the client in accordance with the terms of the retainer. Cardno Limited does not and shall not assume any responsibility or liability whatsoever to any third party arising out of any use or reliance by third party on the content of this document.

Cardno
Cardno Victoria Pty Ltd | ABN 47 106 610 913
Level 4, 501 Swanston Street
Melbourne VIC 3000
Tel: 03 8415 7777 Fax: 03 8415 7788
Web: www.cardno.com.au

Drawn	SB	Date 03/06/22
Checked	HG	Date 03/06/22
Designed	PB	Date 03/06/22
Verified	HG	Date 03/06/22
Approved		

Client: CARDINIA SHIRE COUNCIL

Project: SEALING THE HILLS
PACKAGE 11
COCKATOO, VIC 3781

Title: DETAILED DESIGN PLANS
PHASE 1 DRIANAGE
SHEET 13 OF 19

Status: FOR TENDER ONLY
NOT TO BE USED FOR CONSTRUCTION PURPOSES

DATUM	COUNCIL Drg. No.	Scale	Size
MGA/AHD	———-	AS SHOWN	A1


Drawing Number: V210215-WE-1113

Revision: A

DATE PLOTTED: 5 September 2022 2:13 PM BY - SPENCER BRUCE

MATCHLINE JOINS V210215-WE-1113

MATCHLINE JOINS V210215-WE-1115

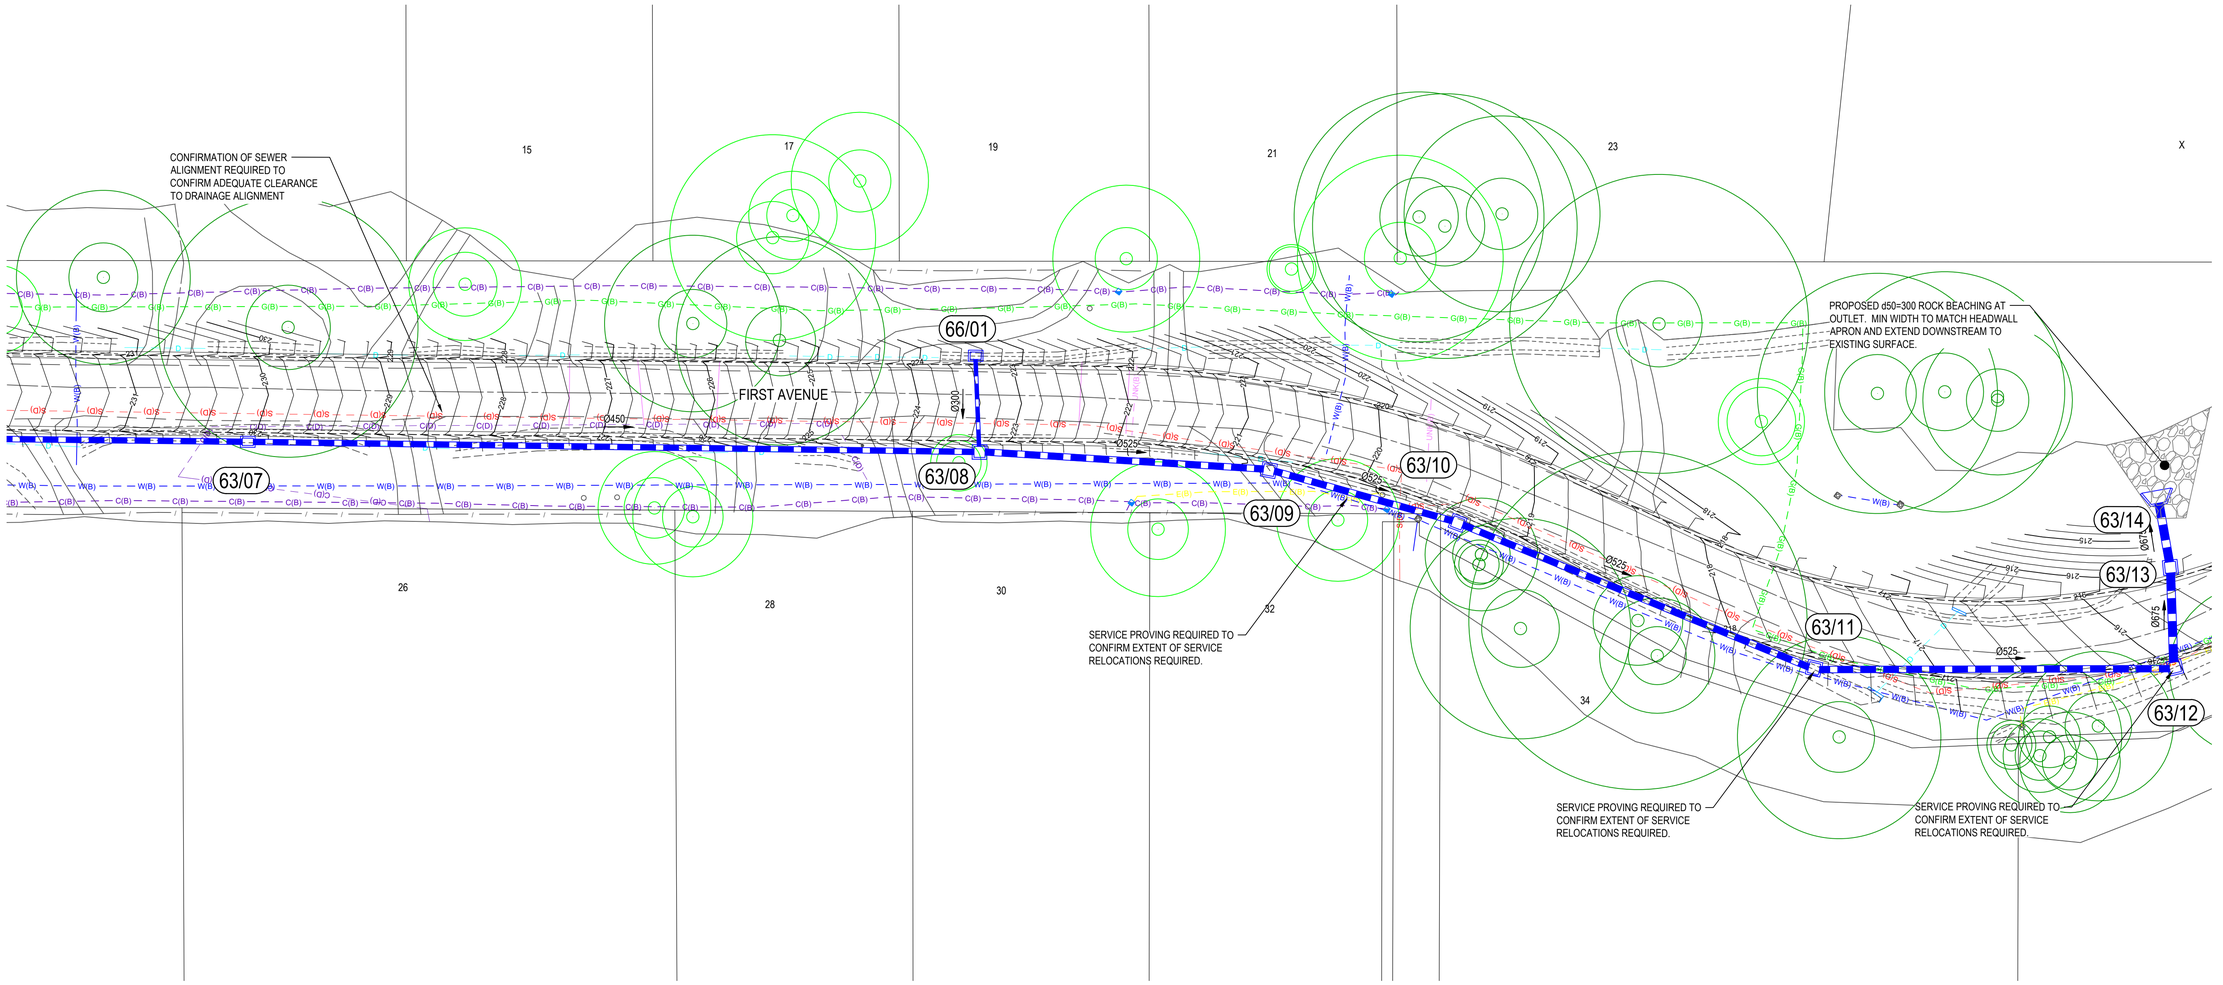

LEGEND

- EXISTING CADASTRAL BOUNDARY
- D — EXISTING DRAINAGE
- C(B) — EXISTING COMMUNICATION (CLASS B)
- C(D) — EXISTING COMMUNICATION (CLASS D)
- E(B) — EXISTING ELECTRICAL (CLASS B)
- G(B) — EXISTING GAS (CLASS B)
- G(D) — EXISTING GAS (CLASS D)
- S(D) — EXISTING SEWER (CLASS D)
- UNK(B) — EXISTING UNCLASSIFIED
- W(B) — EXISTING WATER (CLASS B)
- W(D) — EXISTING WATER (CLASS D)
- PROTECTED TREE SRZ AND TPZ
- OTHER TREE SRZ AND TPZ
- SM2 — PROPOSED KERB AND CHANNEL
- PROPOSED ROAD BITUMEN EDGE
- PROPOSED FOOTPATH

0 5 10 15 20 25m

SCALE 1:250 @A1

DIAL BEFORE YOU DIG www.1100.com.au
The Essential First Step

WARNING

BEWARE OF UNDERGROUND SERVICES

THE LOCATIONS OF UNDERGROUND SERVICES ARE APPROXIMATE ONLY AND THEIR EXACT POSITION SHOULD BE PROVEN ON SITE. NO GUARANTEE IS GIVEN THAT ALL EXISTING SERVICES ARE SHOWN.

CONTRACTOR TO VERIFY EXISTING SERVICES CONNECTION LEVELS PRIOR TO CONSTRUCTION. ANY DISCREPANCIES MUST BE IMMEDIATELY IDENTIFIED AND THE SUPERINTENDENT NOTIFIED PRIOR TO CONSTRUCTION COMMENCING.

Rev.	Date	Description	Des.	Verif.	Appd.
A	01/09/22	DETAILED DESIGN	PB	HG	

© Cardno Limited All Rights Reserved.
This document is produced by Cardno Limited solely for the benefit of and use by the client in accordance with the terms of the retainer. Cardno Limited does not and shall not assume any responsibility or liability whatsoever to any third party arising out of any use or reliance by third party on the content of this document.

Cardno
Cardno Victoria Pty Ltd | ABN 47 106 610 913
Level 4, 501 Swanston Street
Melbourne VIC 3000
Tel: 03 8415 7777 Fax: 03 8415 7788
Web: www.cardno.com.au

Drawn	SB	Date 03/06/22
Checked	HG	Date 03/06/22
Designed	PB	Date 03/06/22
Verified	HG	Date 03/06/22
Approved		

Client: CARDINIA SHIRE COUNCIL

Project: SEALING THE HILLS
PACKAGE 11
COCKATOO, VIC 3781

Title: DETAILED DESIGN PLANS
PHASE 1 DRIANAGE
SHEET 14 OF 19

Status: FOR TENDER ONLY
NOT TO BE USED FOR CONSTRUCTION PURPOSES

DATUM	COUNCIL Drg. No	Scale	Size
MGA/AHD	———	AS SHOWN	A1


Drawing Number: V210215-WE-1114

Revision: A

XREFs: Cockatoo_Package11: V210215-CI-XR-DR01; XR-V210215-BOUND; XR-V210215-EX-SERV; XR-V210215-SURV; V210215-CD-XRF-LEGEND; V210215-CI-XR-ROAD; XR-V210215-EX-CONT; V210215-CI-XR-CONTOURS
CAD File: C:\Apps\12dSdata\AUBDCSYN01\V210215 CSC road sealing_172\04_Delivery\01_WIP\03_CAD\01_Dgn\V210215-WE-1100-1119.dwg

DATE PLOTTED: 5 September 2022 2:13 PM BY : SPENCER BRUCE

XREFs: Cockatoo_Package11: V210215-CI-XR-DR01; XR-V210215-BOUND, XR-V210215-EX-SERV; XR-V210215-SURV; V210215-CD-XRF-LEGEND; V210215-CI-XR-ROAD, XR-V210215-EX-CONT; V210215-CI-XR-CONT; V210215-CI-XR-CONTOURS
CAD File: C:\Apps\12dSdata\AUBDCS\YN01\V210215 CSC road sealing_172/04_Delivery\01_WIP\03_CAD\01_Drg\V210215-WE-1100-1119.dwg

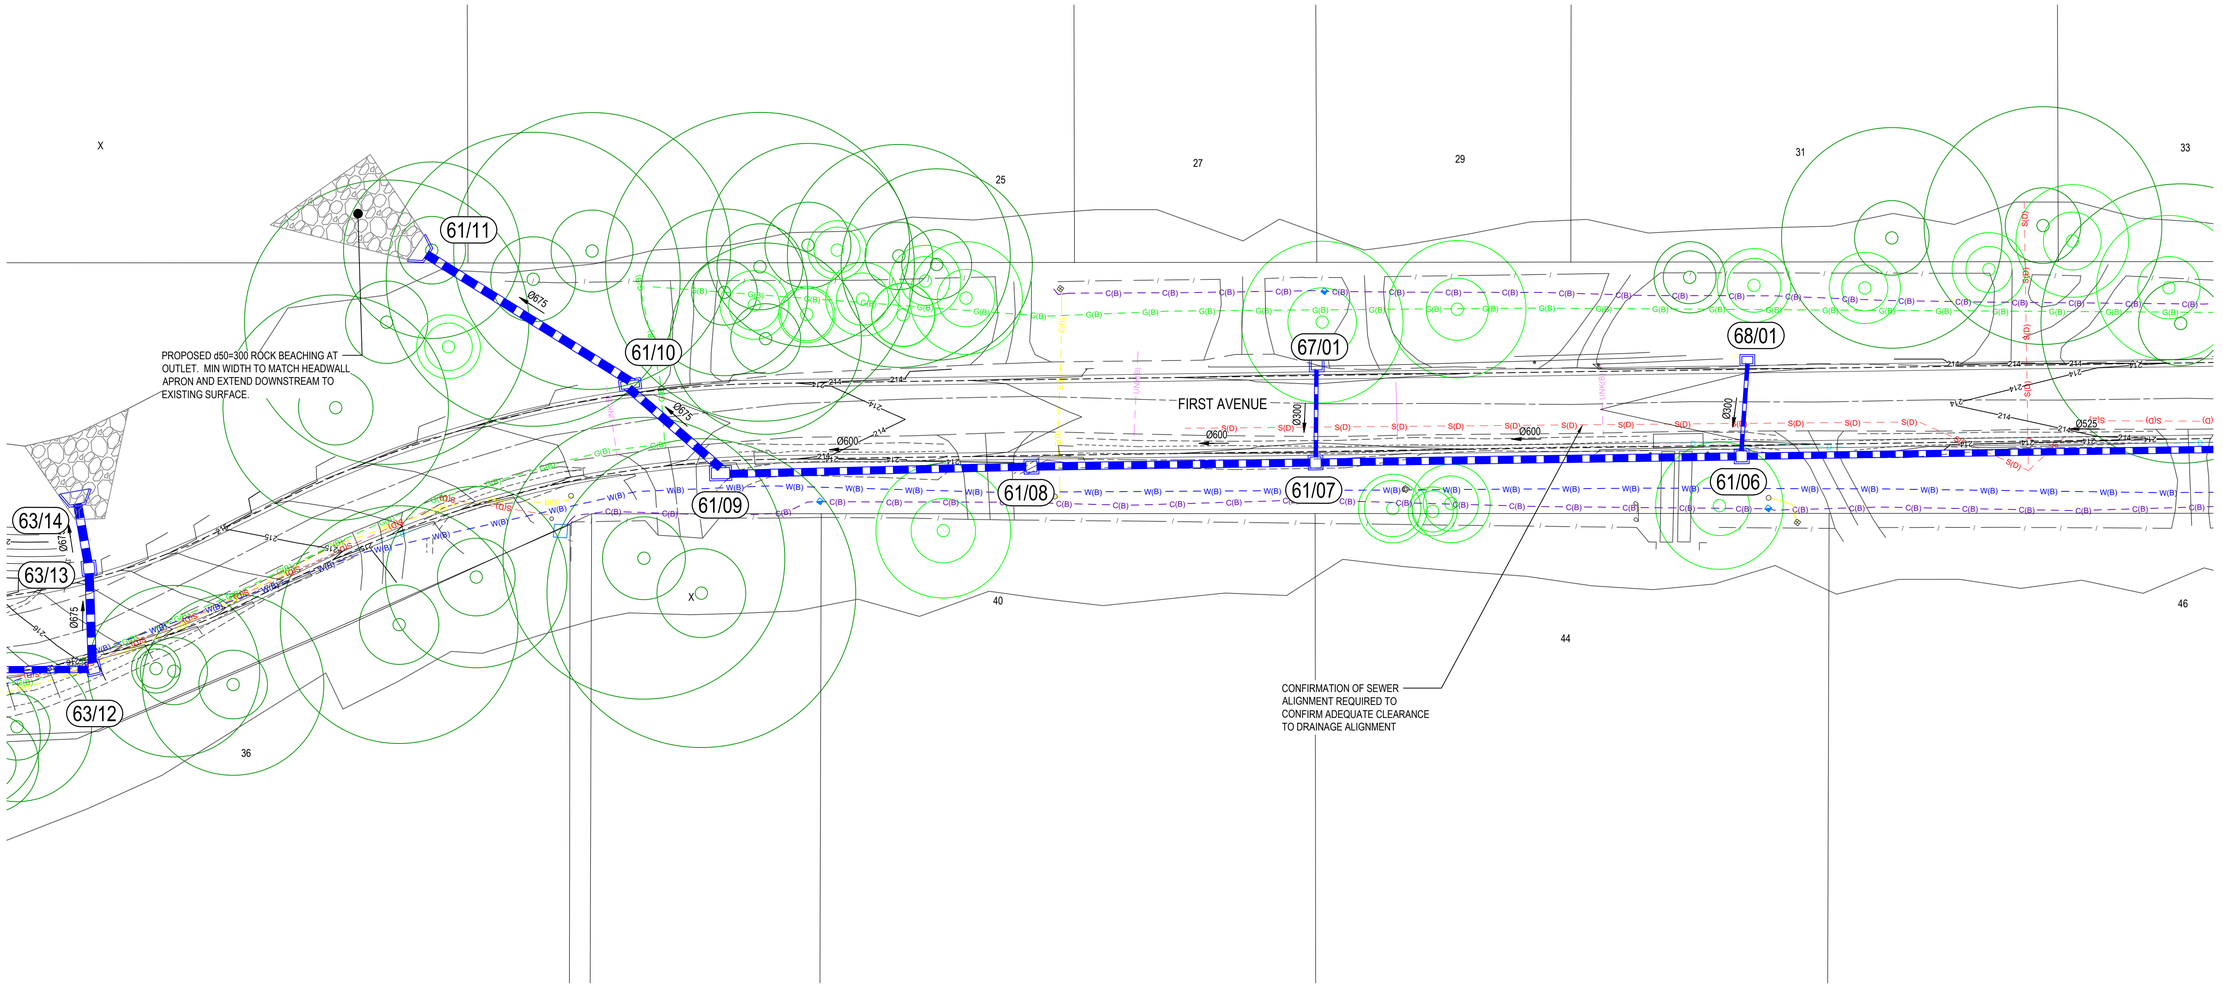

LEGEND

- EXISTING CADASTRAL BOUNDARY
- D — EXISTING DRAINAGE
- C(B) — EXISTING COMMUNICATION (CLASS B)
- C(D) — EXISTING COMMUNICATION (CLASS D)
- E(B) — EXISTING ELECTRICAL (CLASS B)
- G(B) — EXISTING GAS (CLASS B)
- G(D) — EXISTING GAS (CLASS D)
- S(D) — EXISTING SEWER (CLASS D)
- UNK(B) — EXISTING UNCLASSIFIED
- W(B) — EXISTING WATER (CLASS B)
- W(D) — EXISTING WATER (CLASS D)
- PROTECTED TREE SRZ AND TPZ
- OTHER TREE SRZ AND TPZ
- SM2 — PROPOSED KERB AND CHANNEL
- PROPOSED ROAD BITUMEN EDGE
- PROPOSED FOOTPATH

0 5 10 15 20 25m
SCALE 1:250 @A1

DIAL BEFORE YOU DIG www.1100.com.au
The Essential First Step

WARNING

BEWARE OF UNDERGROUND SERVICES

THE LOCATIONS OF UNDERGROUND SERVICES ARE APPROXIMATE ONLY AND THEIR EXACT POSITION SHOULD BE PROVEN ON SITE. NO GUARANTEE IS GIVEN THAT ALL EXISTING SERVICES ARE SHOWN.

CONTRACTOR TO VERIFY EXISTING SERVICES CONNECTION LEVELS PRIOR TO CONSTRUCTION. ANY DISCREPANCIES MUST BE IMMEDIATELY IDENTIFIED AND THE SUPERINTENDENT NOTIFIED PRIOR TO CONSTRUCTION COMMENCING.

Rev.	Date	Description	Des.	Verif.	Appd.
A	01/09/22	DETAILED DESIGN	PB	HG	

© Cardno Limited All Rights Reserved.
This document is produced by Cardno Limited solely for the benefit of and use by the client in accordance with the terms of the retainer. Cardno Limited does not and shall not assume any responsibility or liability whatsoever to any third party arising out of any use or reliance by third party on the content of this document.

Cardno
Cardno Victoria Pty Ltd | ABN 47 106 610 913
Level 4, 501 Swanston Street
Melbourne VIC 3000
Tel: 03 8415 7777 Fax: 03 8415 7788
Web: www.cardno.com.au

Drawn	SB	Date 03/06/22
Checked	HG	Date 03/06/22
Designed	PB	Date 03/06/22
Verified	HG	Date 03/06/22
Approved		

Client: CARDINIA SHIRE COUNCIL

Project: SEALING THE HILLS
PACKAGE 11
COCKATOO, VIC 3781

Title: DETAILED DESIGN PLANS
PHASE 1 DRIANAGE
SHEET 15 OF 19

Status: FOR TENDER ONLY
NOT TO BE USED FOR CONSTRUCTION PURPOSES

DATUM	COUNCIL Drg. No	Scale	Size
MGA/AHD	——— "	AS SHOWN	A1

Drawing Number: V210215-WE-1115


Revision: A

DATE PLOTTED: 5 September 2022 2:13 PM BY : SPENCER BRUCE

XREF's: Cockatoo_Package11: V210215-CI-XR-DR01; XR-V210215-BOUND; XR-V210215-EX-SERV; XR-V210215-SURV; V210215-CD-XRF-LEGEND; V210215-CI-XR-ROAD; XR-V210215-EX-CONT; V210215-CI-XR-CONTOURS
CAD File: C:\Apps\12d\Data\AUBDCSYN01\V210215 CSC road sealing_17Z04_Delivery\01_WIP\03_CAD\01_Drg\V210215-WE-1100-1119.dwg

MATCHLINE JOINS V210215-WE-1115

MATCHLINE JOINS V210215-WE-1117

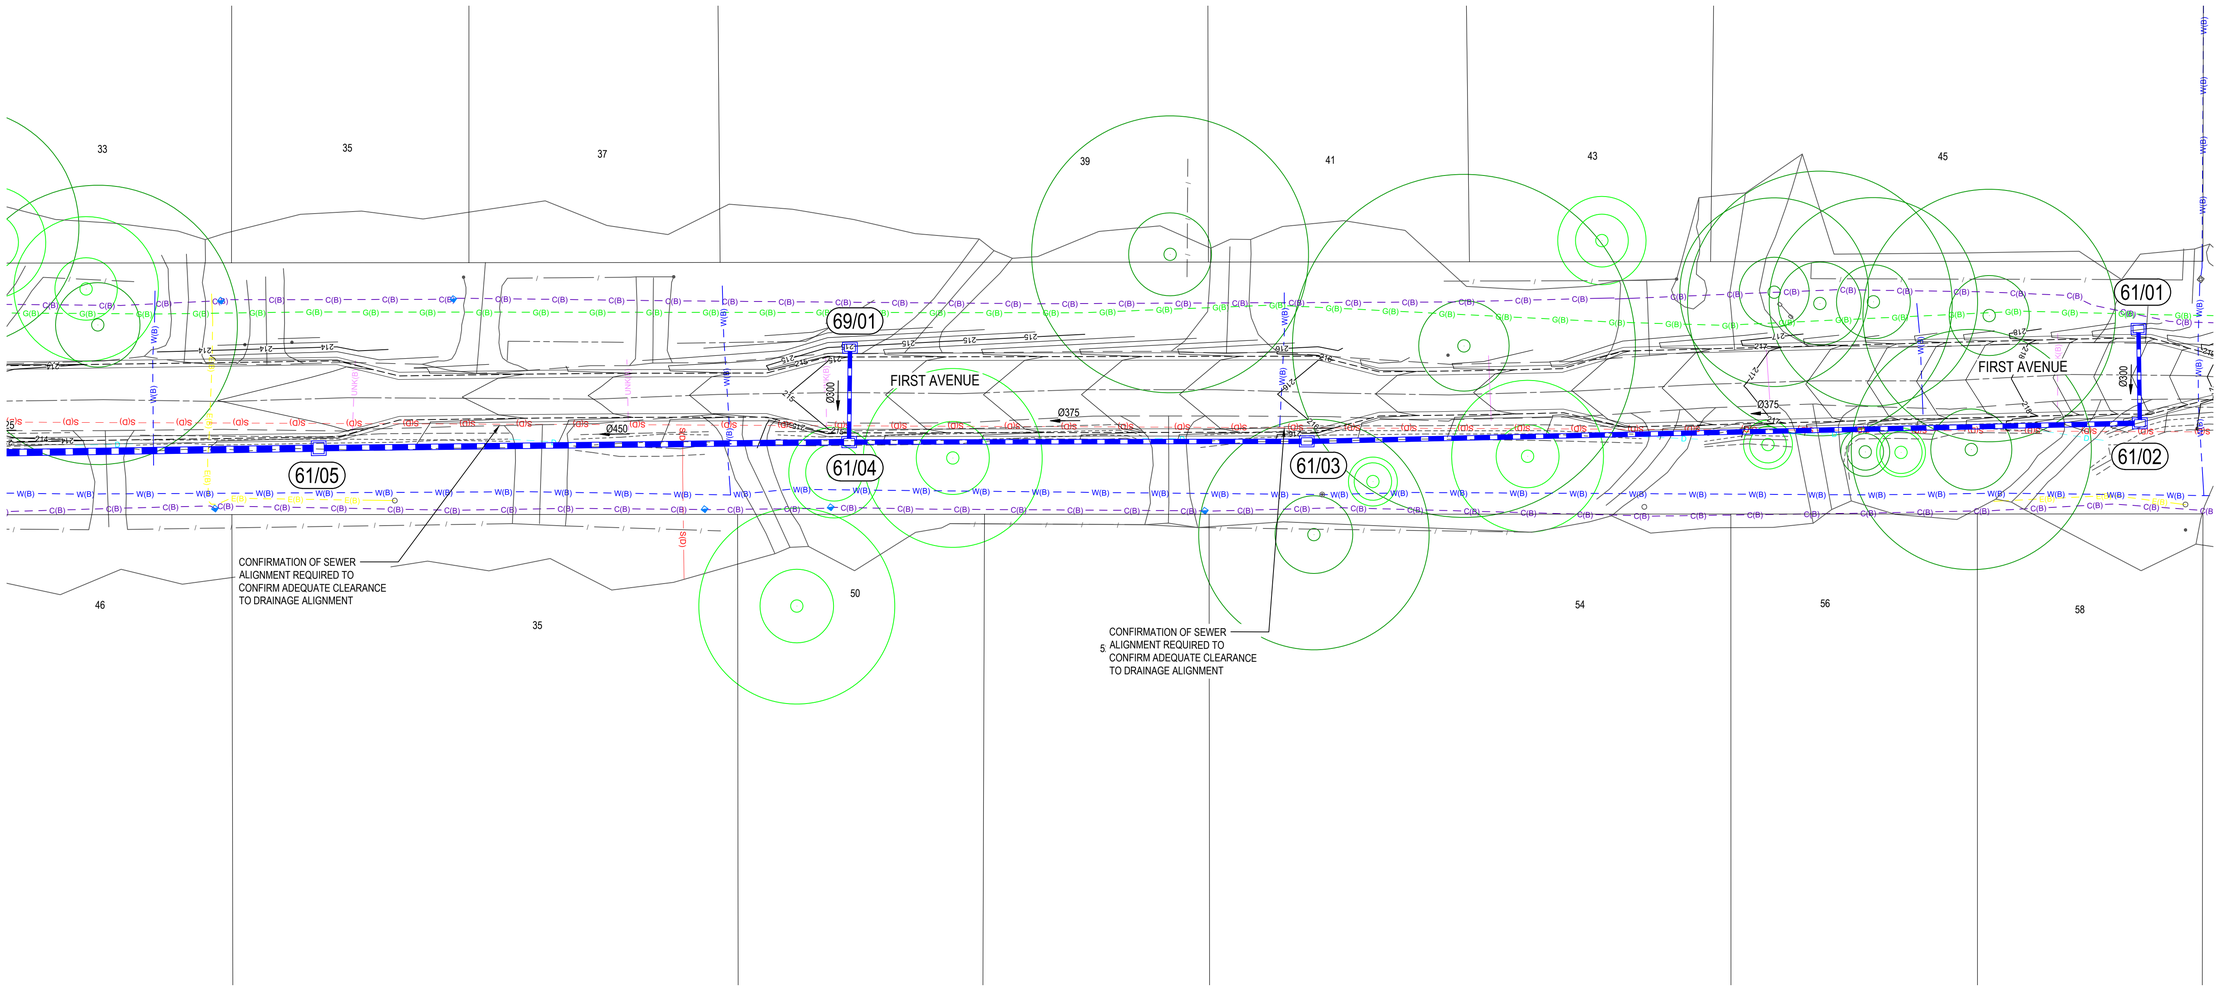

LEGEND

- EXISTING CADASTRAL BOUNDARY
- D — EXISTING DRAINAGE
- C(B) — EXISTING COMMUNICATION (CLASS B)
- C(D) — EXISTING COMMUNICATION (CLASS D)
- E(B) — EXISTING ELECTRICAL (CLASS B)
- G(B) — EXISTING GAS (CLASS B)
- G(D) — EXISTING GAS (CLASS D)
- S(D) — EXISTING SEWER (CLASS D)
- UNK(B) — EXISTING UNCLASSIFIED
- W(B) — EXISTING WATER (CLASS B)
- W(D) — EXISTING WATER (CLASS D)
- PROTECTED TREE SRZ AND TPZ
- OTHER TREE SRZ AND TPZ
- SM2 — PROPOSED KERB AND CHANNEL
- PROPOSED ROAD BITUMEN EDGE
- PROPOSED FOOTPATH

0 5 10 15 20 25m
SCALE 1:250 @A1

DIAL BEFORE YOU DIG www.1100.com.au
The Essential First Step

WARNING

BEWARE OF UNDERGROUND SERVICES

THE LOCATIONS OF UNDERGROUND SERVICES ARE APPROXIMATE ONLY AND THEIR EXACT POSITION SHOULD BE PROVEN ON SITE. NO GUARANTEE IS GIVEN THAT ALL EXISTING SERVICES ARE SHOWN.

CONTRACTOR TO VERIFY EXISTING SERVICES CONNECTION LEVELS PRIOR TO CONSTRUCTION. ANY DISCREPANCIES MUST BE IMMEDIATELY IDENTIFIED AND THE SUPERINTENDENT NOTIFIED PRIOR TO CONSTRUCTION COMMENCING.

Rev.	Date	Description	Des.	Verif.	Appd.
A	01/09/22	DETAILED DESIGN	PB	HG	

© Cardno Limited All Rights Reserved.
This document is produced by Cardno Limited solely for the benefit of and use by the client in accordance with the terms of the retainer. Cardno Limited does not and shall not assume any responsibility or liability whatsoever to any third party arising out of any use or reliance by third party on the content of this document.

Cardno
Cardno Victoria Pty Ltd | ABN 47 106 610 913
Level 4, 501 Swanston Street
Melbourne VIC 3000
Tel: 03 8415 7777 Fax: 03 8415 7788
Web: www.cardno.com.au

Drawn	SB	Date 03/06/22
Checked	HG	Date 03/06/22
Designed	PB	Date 03/06/22
Verified	HG	Date 03/06/22
Approved		

Client: CARDINIA SHIRE COUNCIL

Project: SEALING THE HILLS
PACKAGE 11
COCKATOO, VIC 3781

Title: DETAILED DESIGN PLANS
PHASE 1 DRIANAGE
SHEET 16 OF 19

Status: FOR TENDER ONLY
NOT TO BE USED FOR CONSTRUCTION PURPOSES

DATUM	COUNCIL Drg. No.	Scale	Size
MGA/AHD	———-	AS SHOWN	A1

Drawing Number: V210215-WE-1116


Revision: A

DATE PLOTTED: 5 September 2022 2:13 PM BY : SPENCER BRUCE

MATCHLINE JOINS V210215-WE-1111

MATCHLINE JOINS V210215-WE-1116

MATCHLINE JOINS V210215-WE-1118

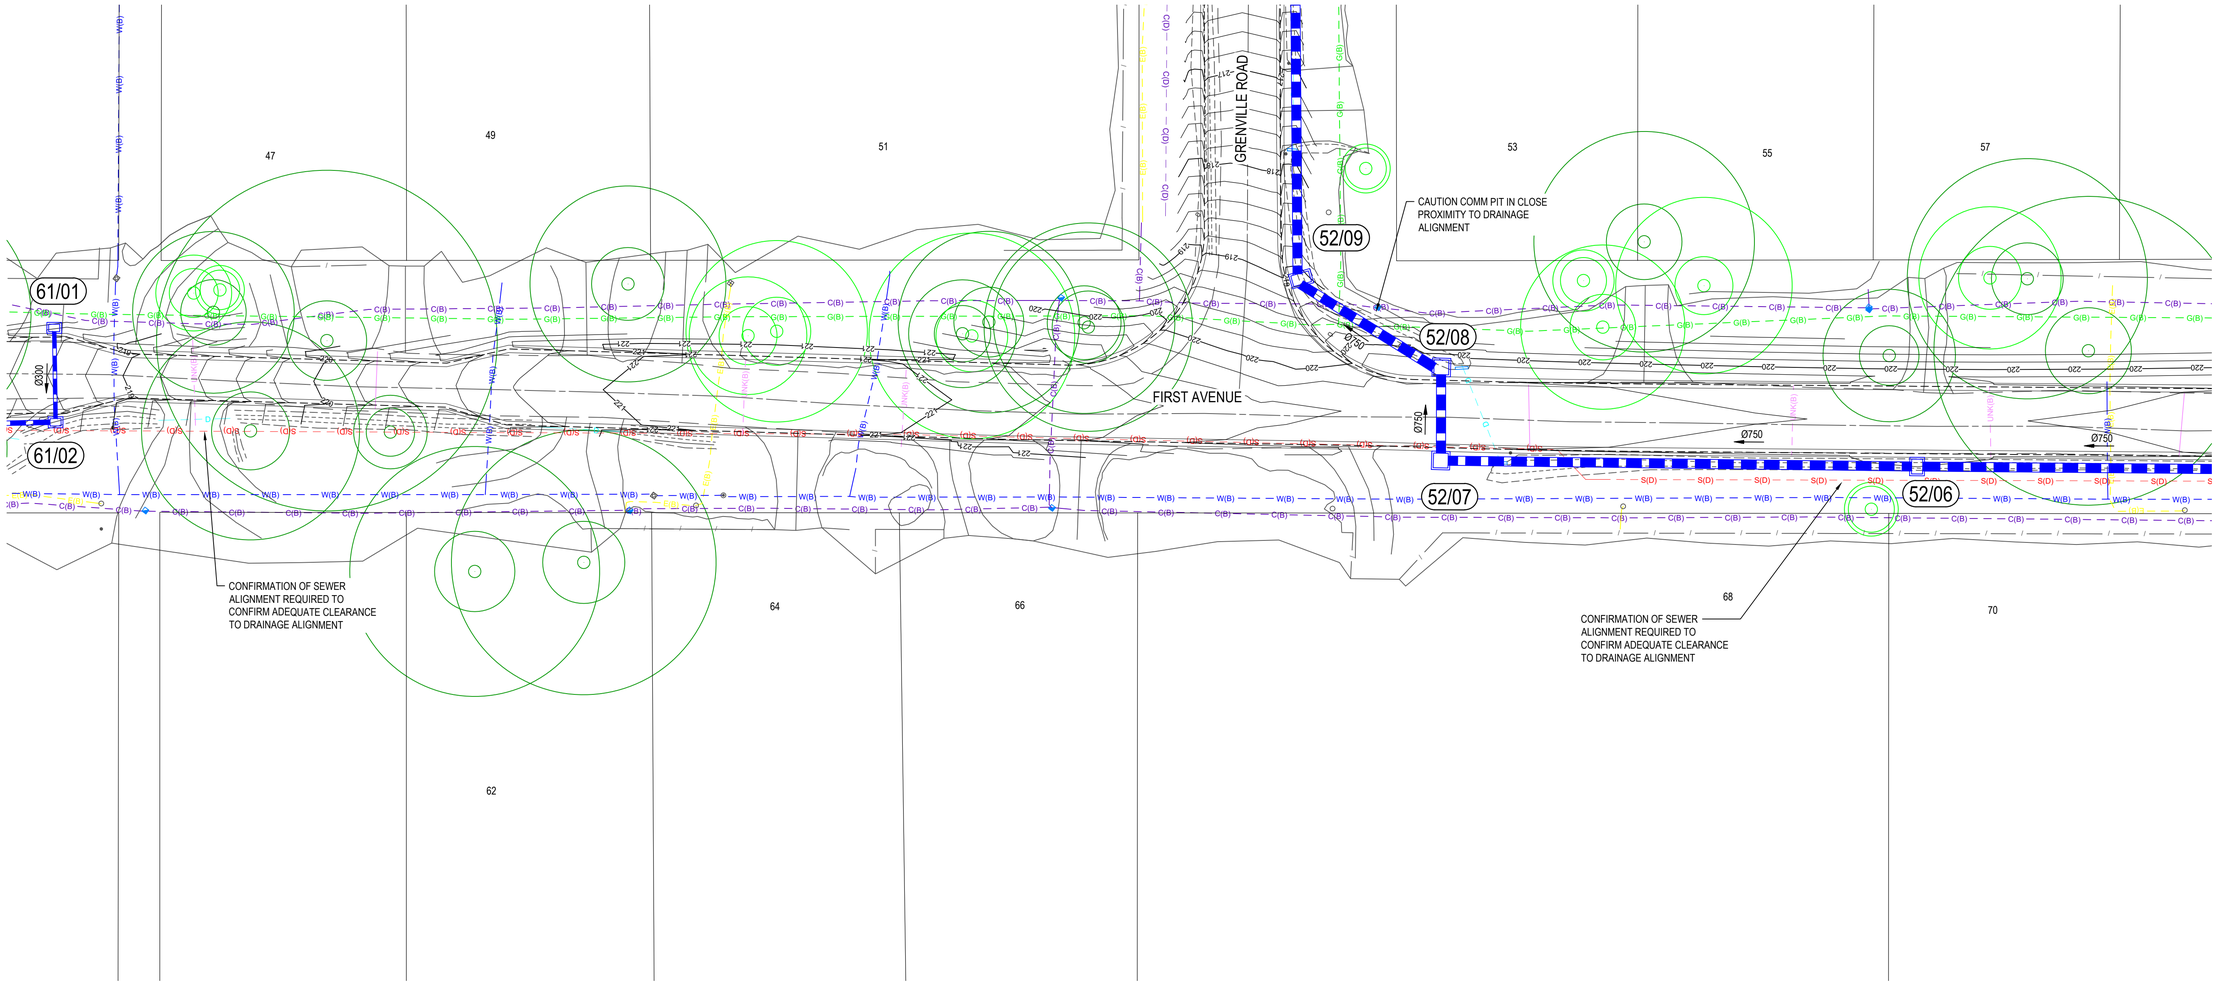

LEGEND

- EXISTING CADASTRAL BOUNDARY
- D — EXISTING DRAINAGE
- C(B) — EXISTING COMMUNICATION (CLASS B)
- C(D) — EXISTING COMMUNICATION (CLASS D)
- E(B) — EXISTING ELECTRICAL (CLASS B)
- G(B) — EXISTING GAS (CLASS B)
- G(D) — EXISTING GAS (CLASS D)
- S(D) — EXISTING SEWER (CLASS D)
- UNK(B) — EXISTING UNCLASSIFIED
- W(B) — EXISTING WATER (CLASS B)
- W(D) — EXISTING WATER (CLASS D)
- PROTECTED TREE SRZ AND TPZ
- OTHER TREE SRZ AND TPZ
- SM2 — PROPOSED KERB AND CHANNEL
- PROPOSED ROAD BITUMEN EDGE
- PROPOSED FOOTPATH

0 5 10 15 20 25m

SCALE 1:250 @A1

DIAL BEFORE YOU DIG www.1100.com.au
The Essential First Step

WARNING

BEWARE OF UNDERGROUND SERVICES

THE LOCATIONS OF UNDERGROUND SERVICES ARE APPROXIMATE ONLY AND THEIR EXACT POSITION SHOULD BE PROVEN ON SITE. NO GUARANTEE IS GIVEN THAT ALL EXISTING SERVICES ARE SHOWN.

CONTRACTOR TO VERIFY EXISTING SERVICES CONNECTION LEVELS PRIOR TO CONSTRUCTION. ANY DISCREPANCIES MUST BE IMMEDIATELY IDENTIFIED AND THE SUPERINTENDENT NOTIFIED PRIOR TO CONSTRUCTION COMMENCING.

Rev.	Date	Description	Des.	Verif.	Appd.
A	01/09/22	DETAILED DESIGN	PB	HG	

© Cardno Limited All Rights Reserved.
This document is produced by Cardno Limited solely for the benefit of and use by the client in accordance with the terms of the retainer. Cardno Limited does not and shall not assume any responsibility or liability whatsoever to any third party arising out of any use or reliance by third party on the content of this document.

Cardno
Cardno Victoria Pty Ltd | ABN 47 106 610 913
Level 4, 501 Swanston Street
Melbourne VIC 3000
Tel: 03 8415 7777 Fax: 03 8415 7788
Web: www.cardno.com.au

Drawn	SB	Date 03/06/22
Checked	HG	Date 03/06/22
Designed	PB	Date 03/06/22
Verified	HG	Date 03/06/22
Approved		

Client: CARDINIA SHIRE COUNCIL

Project: SEALING THE HILLS
PACKAGE 11
COCKATOO, VIC 3781

Title: DETAILED DESIGN PLANS
PHASE 1 DRIANAGE
SHEET 17 OF 19

Status: FOR TENDER ONLY
NOT TO BE USED FOR CONSTRUCTION PURPOSES

DATUM	COUNCIL Drg. No	Scale	Size
MGA/AHD	——— "	AS SHOWN	A1

Drawing Number: V210215-WE-1117

Revision: A

XREFs: Cockatoo_Package11: V210215-CI-XR-DR01; XR-V210215-BOUND; XR-V210215-EX-SERV; XR-V210215-SURV; V210215-CD-XRF-LEGEND; V210215-CI-XR-ROAD; XR-V210215-EX-CONT; V210215-CI-XR-CONTOURS
CAD File: C:\Apps\12dSdata\AUBDCS\YN01\V210215 CSC road sealing_172/04_Delivery\01_WIP\03_CAD\01_Drg\V210215-WE-1100-1119.dwg

DATE PLOTTED: 5 September 2022 2:13 PM BY: SPENCER BRUCE

XREFs: Cockatoo_Package11: V210215-CI-XR-DR01; XR-V210215-BOUND; XR-V210215-EX-SERV; XR-V210215-SURV; V210215-CD-XRF-LEGEND; V210215-CI-XR-ROAD; XR-V210215-EX-CONT; V210215-EX-CONT; V210215-CI-XR-CONTOURS
CAD File: C:\Apps\12d\Data\AUBDCSYN01\V210215 CSC road sealing_17204_Delivery\01_WIP\03_CAD\01_Drg\V210215-WE-1100-1119.dwg

MATCHLINE JOINS V210215-WE-1117

MATCHLINE JOINS V210215-WE-1119

NORTH

59 61 63 65 67 69 69 44

70 72 74 76

53/01 56/01 52/02

52/05 52/04 52/03

Ø750 Ø675 Ø675 Ø300 Ø600 Ø300

FIRST AVENUE

PHASE 1 LIMIT OF WORKS END

PHASE 2 LIMIT OF WORKS START

CONFIRMATION OF SEWER ALIGNMENT REQUIRED TO CONFIRM ADEQUATE CLEARANCE TO DRAINAGE ALIGNMENT

CONFIRMATION OF SEWER ALIGNMENT REQUIRED TO CONFIRM ADEQUATE CLEARANCE TO DRAINAGE ALIGNMENT

CONFIRMATION OF SEWER ALIGNMENT REQUIRED TO CONFIRM ADEQUATE CLEARANCE TO DRAINAGE ALIGNMENT

525 STUB FOR FUTURE DRAINAGE CONNECTION

LEGEND

- EXISTING CADASTRAL BOUNDARY
- D — EXISTING DRAINAGE
- C(B) — EXISTING COMMUNICATION (CLASS B)
- C(D) — EXISTING COMMUNICATION (CLASS D)
- E(B) — EXISTING ELECTRICAL (CLASS B)
- G(B) — EXISTING GAS (CLASS B)
- G(D) — EXISTING GAS (CLASS D)
- S(D) — EXISTING SEWER (CLASS D)
- UNK(B) — EXISTING UNCLASSIFIED
- W(B) — EXISTING WATER (CLASS B)
- W(D) — EXISTING WATER (CLASS D)
- PROTECTED TREE SRZ AND TPZ
- OTHER TREE SRZ AND TPZ
- SM2 — PROPOSED KERB AND CHANNEL
- PROPOSED ROAD BITUMEN EDGE
- PROPOSED FOOTPATH

0 5 10 15 20 25m

SCALE 1:250 @A1

DIAL BEFORE YOU DIG www.1100.com.au The Essential First Step

WARNING

BEWARE OF UNDERGROUND SERVICES

THE LOCATIONS OF UNDERGROUND SERVICES ARE APPROXIMATE ONLY AND THEIR EXACT POSITION SHOULD BE PROVEN ON SITE. NO GUARANTEE IS GIVEN THAT ALL EXISTING SERVICES ARE SHOWN.

CONTRACTOR TO VERIFY EXISTING SERVICES CONNECTION LEVELS PRIOR TO CONSTRUCTION. ANY DISCREPANCIES MUST BE IMMEDIATELY IDENTIFIED AND THE SUPERINTENDENT NOTIFIED PRIOR TO CONSTRUCTION COMMENCING.

Rev.	Date	Description	Des.	Verif.	Appd.
A	01/09/22	DETAILED DESIGN	PB	HG	

© Cardno Limited All Rights Reserved.
This document is produced by Cardno Limited solely for the benefit of and use by the client in accordance with the terms of the retainer. Cardno Limited does not and shall not assume any responsibility or liability whatsoever to any third party arising out of any use or reliance by third party on the content of this document.

Cardno
Cardno Victoria Pty Ltd | ABN 47 106 610 913
Level 4, 501 Swanston Street
Melbourne VIC 3000
Tel: 03 8415 7777 Fax: 03 8415 7788
Web: www.cardno.com.au

Drawn	SB	Date 03/06/22
Checked	HG	Date 03/06/22
Designed	PB	Date 03/06/22
Verified	HG	Date 03/06/22
Approved		

Client: CARDINIA SHIRE COUNCIL

Project: SEALING THE HILLS
PACKAGE 11
COCKATOO, VIC 3781

Title: DETAILED DESIGN PLANS
PHASE 1 DRIANAGE
SHEET 18 OF 19

Status: FOR TENDER ONLY
NOT TO BE USED FOR CONSTRUCTION PURPOSES

DATUM	COUNCIL Drg. No.	Scale	Size
MGA/AHD	———-	AS SHOWN	A1


Drawing Number: V210215-WE-1118

Revision: A

DATE PLOTTED: 5 September 2022 2:14 PM BY : SPENCER BRUCE

XREFs: Cockatoo_Package11: V210215-CI-XR-DR01; XR-V210215-BOUND; XR-V210215-EX-SERV; XR-V210215-SURV; V210215-CD-XRF-LEGEND; V210215-CI-XR-ROAD; XR-V210215-EX-CONT; V210215-EX-CONT; V210215-CI-XR-CONTOURS
CAD File: C:\Apps\12d\Data\AUBDCSYN01\V210215 CSC road sealing_17204_Delivery\01_WIP\03_CAD\01_Drg\V210215-WE-1100-1119.dwg

MATCHLINE JOINS V210215-WE-1118

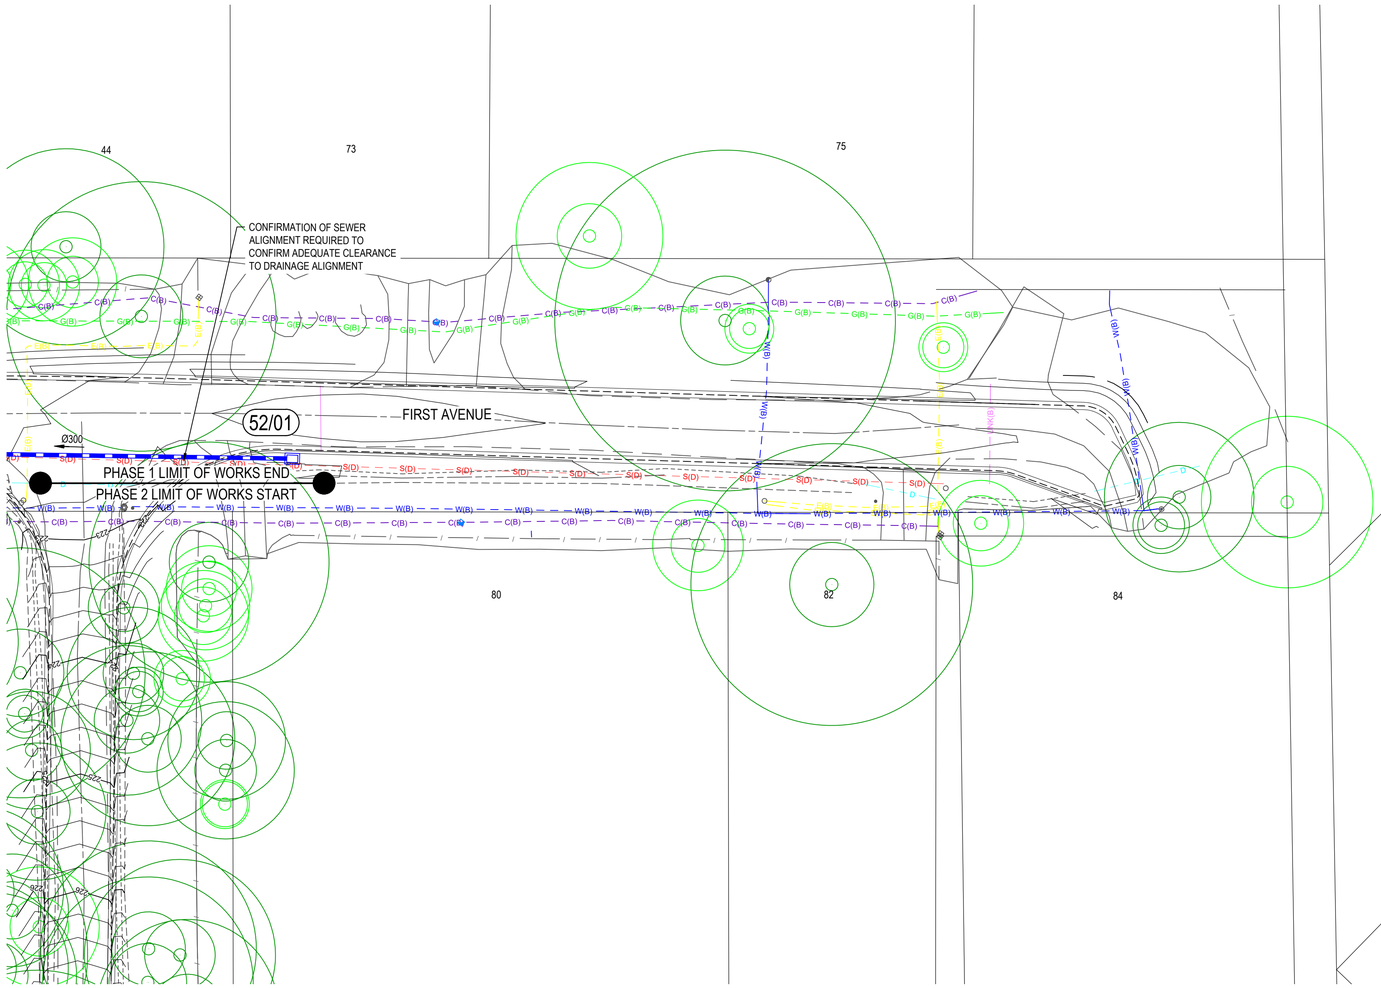

LEGEND

- EXISTING CADASTRAL BOUNDARY
- D — EXISTING DRAINAGE
- C(B) — EXISTING COMMUNICATION (CLASS B)
- C(D) — EXISTING COMMUNICATION (CLASS D)
- E(B) — EXISTING ELECTRICAL (CLASS B)
- G(B) — EXISTING GAS (CLASS B)
- G(D) — EXISTING GAS (CLASS D)
- S(D) — EXISTING SEWER (CLASS D)
- UNK(B) — EXISTING UNCLASSIFIED
- W(B) — EXISTING WATER (CLASS B)
- W(D) — EXISTING WATER (CLASS D)
- PROTECTED TREE SRZ AND TPZ
- OTHER TREE SRZ AND TPZ
- SM2 — PROPOSED KERB AND CHANNEL
- PROPOSED ROAD BITUMEN EDGE
- PROPOSED FOOTPATH

0 5 10 15 20 25m
SCALE 1:250 @A1

DIAL BEFORE YOU DIG www.1100.com.au
The Essential First Step

WARNING
BEWARE OF UNDERGROUND SERVICES
THE LOCATIONS OF UNDERGROUND SERVICES ARE APPROXIMATE ONLY AND THEIR EXACT POSITION SHOULD BE PROVEN ON SITE. NO GUARANTEE IS GIVEN THAT ALL EXISTING SERVICES ARE SHOWN.

CONTRACTOR TO VERIFY EXISTING SERVICES CONNECTION LEVELS PRIOR TO CONSTRUCTION. ANY DISCREPANCIES MUST BE IMMEDIATELY IDENTIFIED AND THE SUPERINTENDENT NOTIFIED PRIOR TO CONSTRUCTION COMMENCING.

Rev.	Date	Description	Des.	Verif.	Appd.
A	01/09/22	DETAILED DESIGN	PB	HG	

© Cardno Limited All Rights Reserved.
This document is produced by Cardno Limited solely for the benefit of and use by the client in accordance with the terms of the retainer. Cardno Limited does not and shall not assume any responsibility or liability whatsoever to any third party arising out of any use or reliance by third party on the content of this document.

Cardno
Cardno Victoria Pty Ltd | ABN 47 106 610 913
Level 4, 501 Swanston Street
Melbourne VIC 3000
Tel: 03 8415 7777 Fax: 03 8415 7788
Web: www.cardno.com.au

Drawn	SB	Date 03/06/22
Checked	HG	Date 03/06/22
Designed	PB	Date 03/06/22
Verified	HG	Date 03/06/22
Approved		

Client: CARDINIA SHIRE COUNCIL

Project: SEALING THE HILLS
PACKAGE 11
COCKATOO, VIC 3781

Title: DETAILED DESIGN PLANS
PHASE 1 DRIANAGE
SHEET 19 OF 19

Status: FOR TENDER ONLY
NOT TO BE USED FOR CONSTRUCTION PURPOSES

DATUM	COUNCIL Drg. No.	Scale	Size
MGA/AHD	———-	AS SHOWN	A1

Drawing Number: V210215-WE-1119
Revision: A